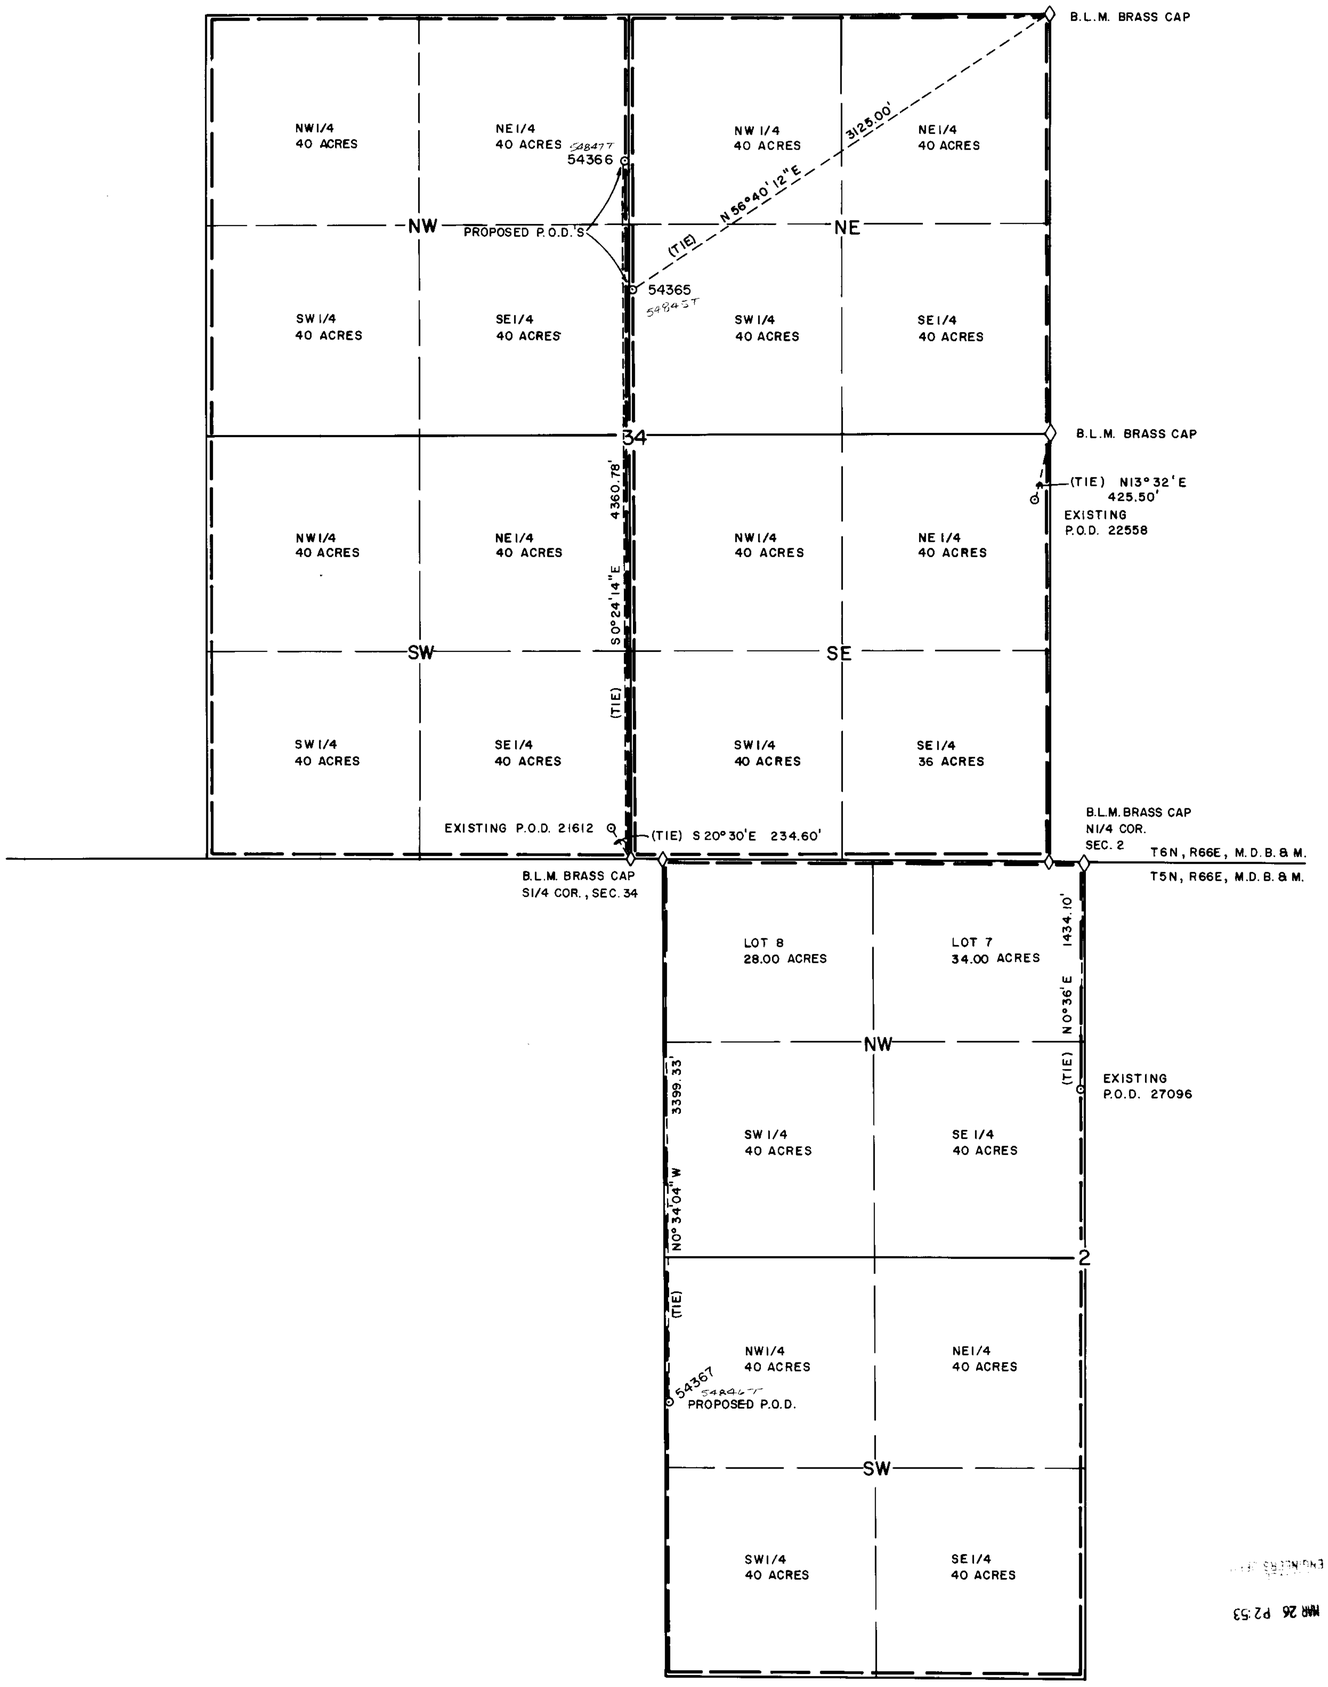

SURVEYOR'S STATEMENT

I, Frank C. Hulse, being first duly sworn, depose and say that this map, consisting of one sheet, has been correctly drawn to the designated scale from field notes of a survey made by me on December 1st, 1989 ; that it truly and correctly represents the location of the existing point of diversion and the proposed points of diversion used to divert water from an underground source in Lake Valley, Nevada, by (Kerry Holt) Geyser Ranch, Ltd. for irrigation purposes. Place of use being within 40 acre subdivisions shown by heavy dashed lines — — — —.

Frank C. Hulse
State Water Right Surveyor # 722

STATE OF NEVADA
COUNTY OF LINCOLN ss

Subscribed and sworn to before me this 19th day of January, 1990.
Notary Public in and for Lincoln County, Nevada.

Judy A. Eichart
Notary Public
My appointment expires Jan 21, 1990.

NOTES:
NW 1/4 of Section 34 proposed to be the place of use under Application 21612.

(Applicant will eventually apply to co-mingle waters of all permits and holdings in Lake Valley, Geyser Ranch.)

APPLICANT:
Geyser Ranch, Ltd.
c/o Kerry Holt
Box 249
Enterprise, Utah 84725

N

BASIS OF BEARING : RANGE LINE BETWEEN T5N & T6N, R66E, M.D.B.&M.

1" = 500'
0 500 1000 1500 2000

54367, 66, 67

MAP TO ACCOMPANY APPLICATION FOR CHANGE IN THE POINT OF DIVERSION AND PLACE OF USE FOR A PORTION OF APPLICATIONS 22558 & 27096 FOR IRRIGATION BY (KERRY HOLT) GEYSER RANCH LTD. FROM UNDERGROUND SOURCES.

FRANK C. HULSE/s.f. JAN. 1990

54367 54366 54365