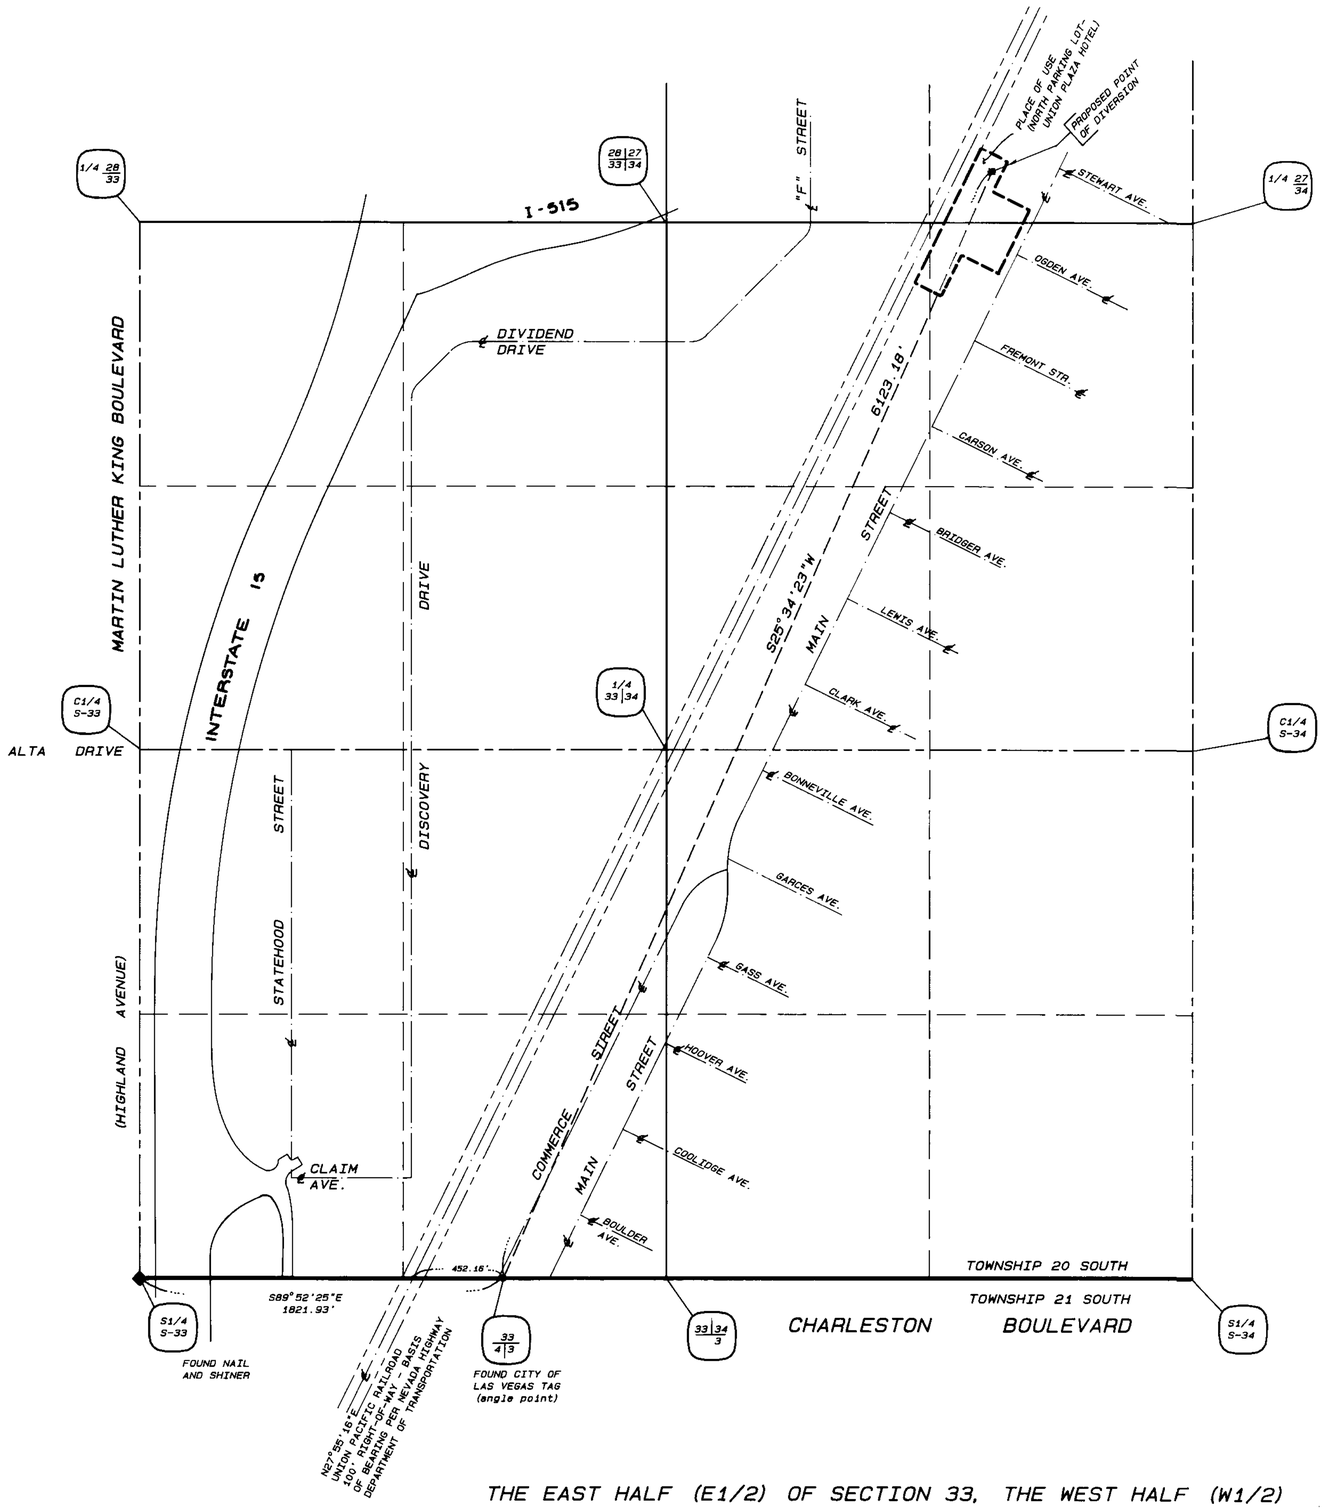

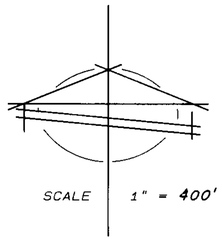

STATE OF NEVADA }
COUNTY OF CLARK } SS

I, CHARLES E. CAVE BEING FIRST DULY SWORN, DEPOSE AND SAY THAT THIS MAP CONSISTING OF 1 SHEET, HAS BEEN CORRECTLY DRAWN TO THE DESIGNATED SCALE FROM FIELD NOTES OF A SURVEY MADE UNDER MY SUPERVISION AND DIRECTION ON THE 1ST DAY OF DECEMBER, 1989. THAT IT TRULY AND CORRECTLY REPRESENTS THE PROPOSED LOCATION AND EXTENT OF WORKS USED TO DIVERT WATER FROM AN UNDERGROUND "NEAR SURFACE RESERVOIR" LAS VEGAS VALLEY BASIN, LAS VEGAS, NEVADA, FOR ENVIRONMENTAL CLEAN-UP BY THE UNION PACIFIC RAILROAD COMPANY. THAT THE PROPOSED POINT OF DIVERSION, THE APPROXIMATE LOCATION AND SIZE OF THE DIVERTING CHANNEL OR OTHER CONDUIT, THE PLACE AND MANNER OF USE AND THE LOCATION OF USE OF ALL OTHER STREAMS, WHICH ARE CROSSED BY OR CONNECTED WITH THE SAID WORKS ARE FULLY AND CORRECTLY DESIGNATED THEREON.

Charles E. Cave
CHARLES E. CAVE
STATE OF NEVADA
No. 6625
1/15/90

CHARLES E. CAVE
STATE WATER RIGHTS SURVEYOR

SUBSCIBED AND SWORN TO ME THIS 15th DAY OF January 1990

NOTARY PUBLIC
STATE OF NEVADA
County of Clark
JACQUELIN RISNER
My Appointment Expires June 6, 1993

Jacquelin Risner
JACQUELIN RISNER, NOTARY PUBLIC
IN AND FOR SAID COUNTY AND STATE

MY APPOINTMENT EXPIRES ON June 6, 1993

BASIS OF BEARINGS:

N.27°55'16" E. 100 FOOT WIDE RIGHT-OF-WAY OF UNION PACIFIC RAILROAD PER THE NEVADA DEPARTMENT OF TRANSPORTATION.

LEGEND:

- ● DENOTES MONUMENT FOUND AS SHOWN
- DENOTES SECTION LINE
- DENOTES C-C LINE
- DENOTES 1/16 LINE
- DENOTES RAILROAD R/W LINE
- DENOTES PROPOSED POINT OF DIVERSION

400 200 0 400 800 1200
SCALE IN FEET

54386

THE EAST HALF (E1/2) OF SECTION 33, THE WEST HALF (W1/2) OF SECTION 34, AND A PORTION OF THE SOUTHWEST QUARTER (SW1/4) OF SECTION 27, TOWNSHIP 20 SOUTH, RANGE 61 EAST, M.D.B. & M.

CLARK COUNTY NEVADA

JAN 29 1990
STATE ENGINEER'S OFFICE

F.B. H.S.S.T.- Pg. 63

MAP
TO ACCOMPANY AN APPLICATION
TO APPROPRIATE WATER

BY: UNION PACIFIC RAILROAD COMPANY
FOR: ENVIRONMENTAL CLEANUP
FROM: AN UDERGROUND: "NEAR SURFACE RESERVOIR"
LAS VEGAS VALLEY BASIN, LAS VEGAS, NEVADA.

BAUGHMAN & TURNER, INC.
CIVIL ENGINEERING, MINING ENGINEERING, LAND SURVEYING
2325 WEST CHARLESTON BLVD. LAS VEGAS, NEVADA

54386