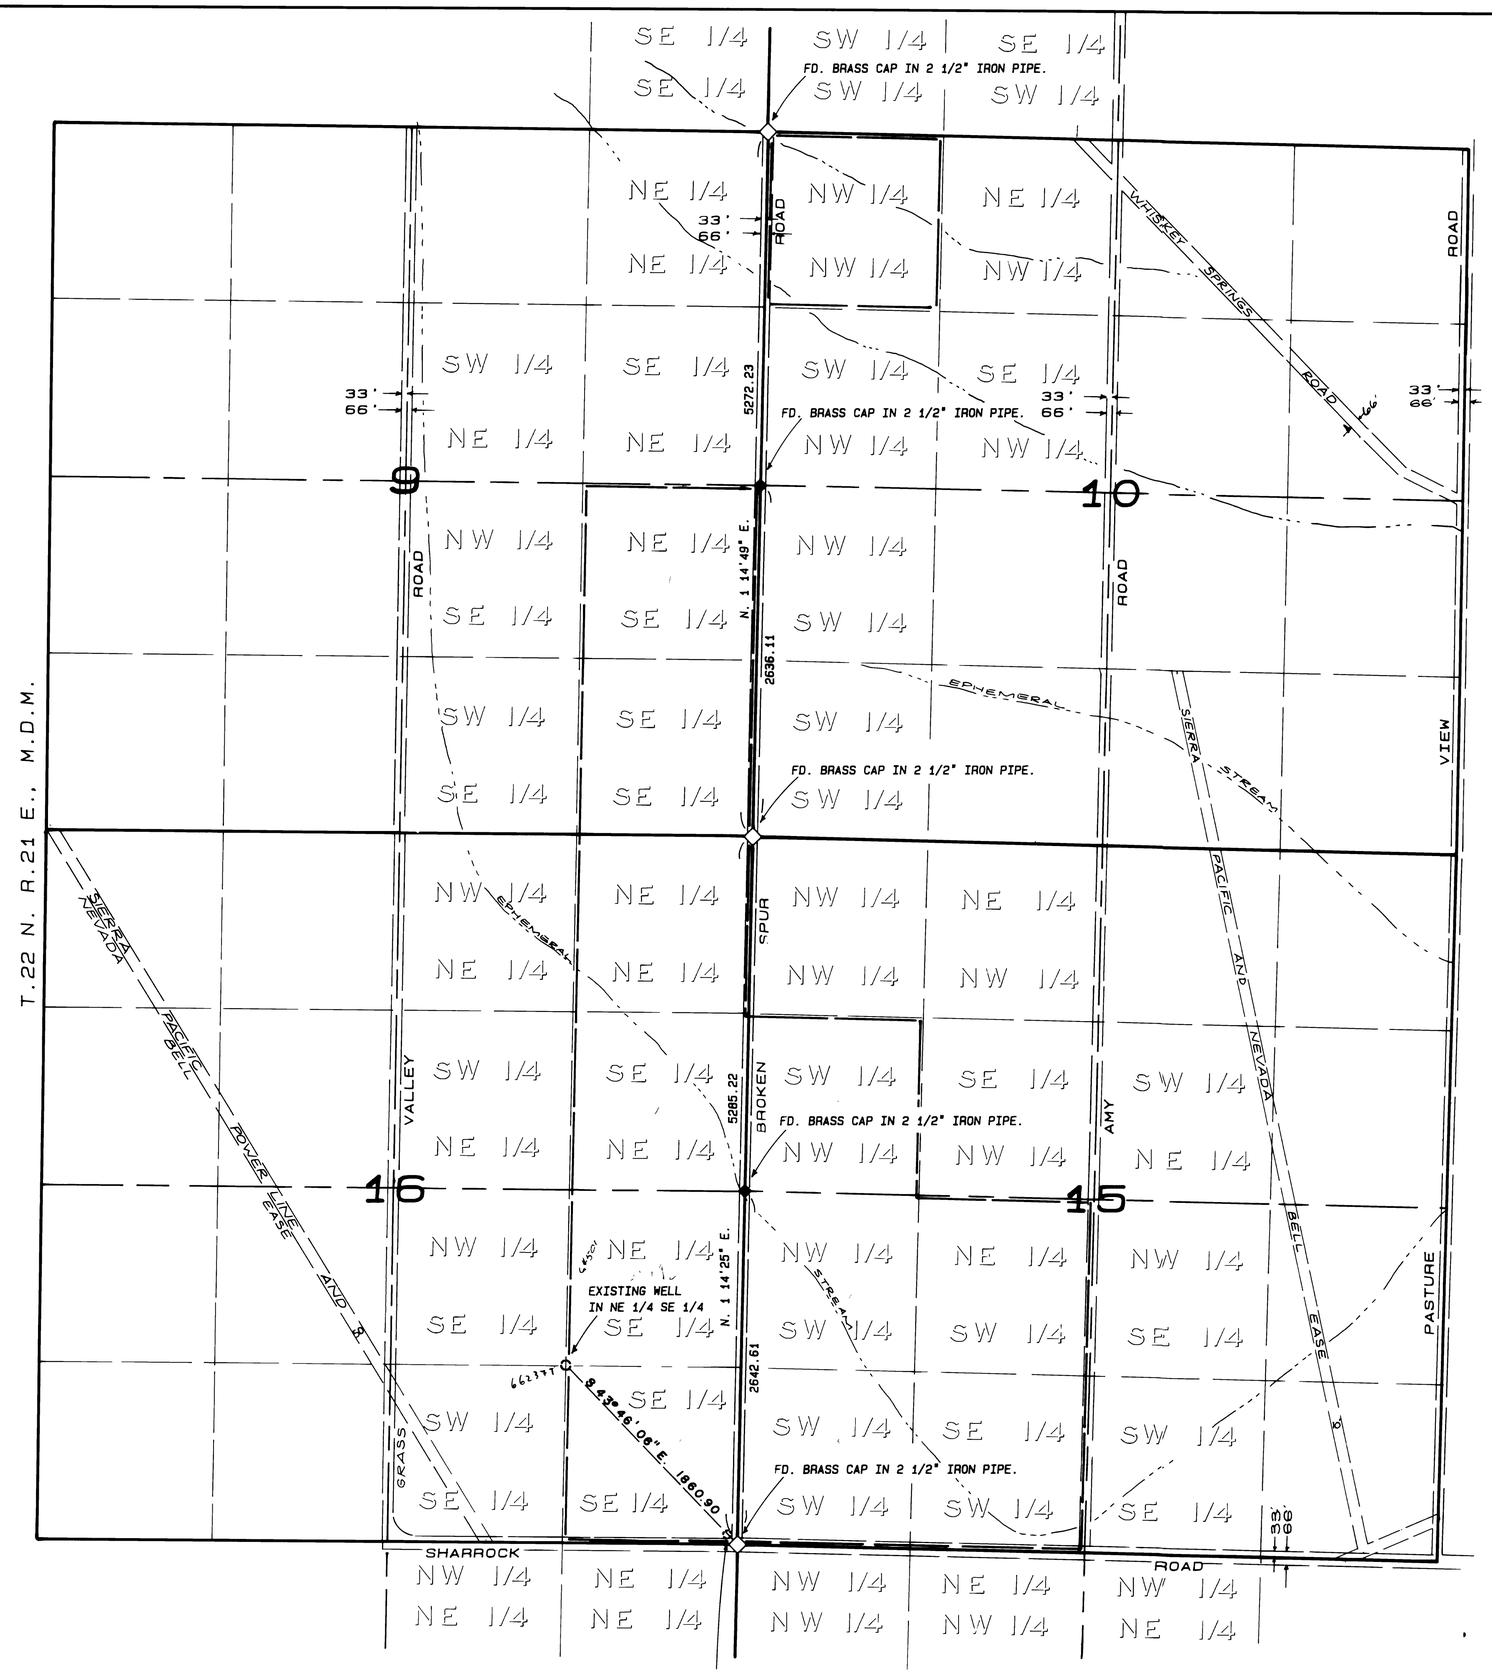

EXISTING WELL
PERMIT 51003
S. 44 08'50" E. 140.46

STATE OF NEVADA
COUNTY OF WASHOE

I, GEORGE G. LINDESMITH, BEING FIRST DULY SWORN, DEPOSE AND SAY THAT THIS MAP, CONSISTING OF ONE SHEET, HAS BEEN CORRECTLY DRAWN TO THE DESIGNATED SCALE FROM FIELD NOTES MADE BY ME OR UNDER MY SUPERVISION BETWEEN THE 12TH AND 14TH DAYS OF DECEMBER, 1989, AND INFORMATION COMPILED FROM THE PERMITS LISTED AS 'REFERENCES', THAT IT TRULY AND CORRECTLY REPRESENTS THE PROPOSED EXTENT AND LOCATION OF THE PLACE OF USE OF WATER HERETOFORE APPROPRIATED UNDER THE PERMITS LISTED IN THE 'REFERENCES' FROM AN UNDERGROUND SOURCE IN WASHOE COUNTY BY

GEORGE W. & LOLITA L. NEWELL & JACK COCHRANE

FOR IRRIGATION AND DOMESTIC PURPOSES; THAT THE PROPOSED PLACE OF USE, THE LOCATION AND NAMES OF ALL OTHER WORKS, THE BOUNDARY OF ALL LANDS SHOWN BY 40-ACRE SUBDIVISION, AND THE AREAS PROPOSED TO BE SERVED ARE FULLY AND CORRECTLY DESIGNATED HEREON.

GEORGE G. LINDESMITH
STATE WATER-RIGHT SURVEYOR NUMBER 704.

GEORGE G. LINDESMITH 2-5-90

SUBSCRIBED AND SWORN TO BEFORE ME ON THIS 5TH DAY OF February 1990.

RAE ANN LOVING
NOTARY PUBLIC

RAE ANN LOVING
Notary Public - State of Nevada
Appointment Recorded in Washoe County
MY APPOINTMENT EXPIRES APR. 21, 1993

REFERENCES

1. RECORD OF SURVEY FILE NUMBER 383412, OFFICIAL RECORDS OF WASHOE COUNTY, NEVADA
2. RECORD OF SURVEY FILE NUMBER 383409, OFFICIAL RECORDS OF WASHOE COUNTY, NEVADA
3. PERMIT NUMBER 28444, PARCELS 28 AND 30 AS SHOWN ON MAP NUMBER 28071, FILED WITH THE STATE ENGINEER
4. PERMIT NUMBER 30110, PARCEL 17, AS SHOWN ON MAP NUMBER 28071, FILED WITH THE STATE ENGINEER
5. PERMIT NUMBER 30116, PARCELS 77, 78, AND 80, AS SHOWN ON MAP NUMBER 28071, FILED WITH THE STATE ENGINEER
6. PERMIT NUMBER 30117, PARCEL NUMBER 76, AS SHOWN ON MAP 28071, FILED WITH THE STATE ENGINEER
7. PERMIT NUMBER 30118, PARCEL 65 AS SHOWN ON MAP NUMBER 28071, FILED WITH THE STATE ENGINEER, AND APPLICATION FOR PERMIT NUMBER 52573 MAP NUMBER 52573.
8. PERMIT NUMBER 30119, PARCEL 43, AS SHOWN ON MAP 28071, FILED WITH THE STATE ENGINEER
9. PERMIT NUMBER 49445, MAP NUMBER 49445, FILED WITH THE STATE ENGINEER
10. PERMIT NUMBER 50055, MAP NUMBER 50055, FILED WITH THE STATE ENGINEER
11. PERMIT NUMBER 40587, MAP NUMBER 40587, FILED WITH THE STATE ENGINEER

NOTE

FOR EXISTING POINT OF DIVERSION AND EXISTING PLACE OF USE, SEE MAP TO ACCOMPANY APPLICATION FOR A PORTION OF PERMIT NUMBERS 28444, 30110, 30116, 30117, AND 30119 DEPICTED AND TABULATED AS PARCELS 17, 28, 30, 43, 76, 77, 78, AND 80, ON THAT CERTAIN MAP ENTITLED, 'EXHIBIT MAP SUPPORTING THE CONVEYANCE OF WATER RIGHTS BY M.C.O. PROPERTIES, INC., - PALOMINO VALLEY, NEVADA', FILED WITH THE NEVADA STATE ENGINEER ON FEBRUARY 19, 1986 AS MAP NUMBER 28071.

-600 0 600 1200 1800
SCALE: 1" = 600'

FILED
MAR 30 1990
STATE ENGINEER'S OFFICE

BASIS OF BEARING

THE EAST LINE OF SECTION 16, TOWNSHIP 22 NORTH, RANGE 21 EAST, MOUNT DIABLO MERIDIAN (NORTH 1° 14' 25" EAST), AS SHOWN ON RECORD OF SURVEY FILE NUMBER 383412, OFFICIAL RECORDS OF WASHOE COUNTY, NEVADA

PROPOSED POINT OF DIVERSION
AND
PROPOSED PLACE OF USE

PROPOSED POINT OF DIVERSION IS AS DESCRIBED IN PERMIT 40587
PROPOSED PLACE OF USE IS SECTIONS 9, 10, 15, AND 16, IN TOWNSHIP 22 NORTH, RANGE 21 EAST, MOUNT DIABLO MERIDIAN

MAP
TO ACCOMPANY APPLICATION TO CHANGE POINT OF DIVERSION AND PLACE OF USE BY
GEORGE W. & LOLITA L. NEWELL & JACK COCHRANE
FROM AN UNDERGROUND SOURCE IN WASHOE COUNTY
FROM A PORTION OF PERMITS 28444, 30110, 30116, 30117, AND 30119

TRI STATE SURVEYING, LTD.
901 GREENBRAE DRIVE
SPARKS, NEVADA
(702) 358-9491
JOB # 89058.02
SHEET 1 OF 1

67875
67732
66413T
66237T
64501
63223
62606
62605
62604
62603
62602
62601
62600
62599
62598
62163T
62162T
62161T
62160T
62159T
62158T
61942
61923
60498T
THRU
60506T 60509T 60345T 60344T 54471 54470 54469 54468 54467 54466 54465 54464 54463 54462 54461 54460