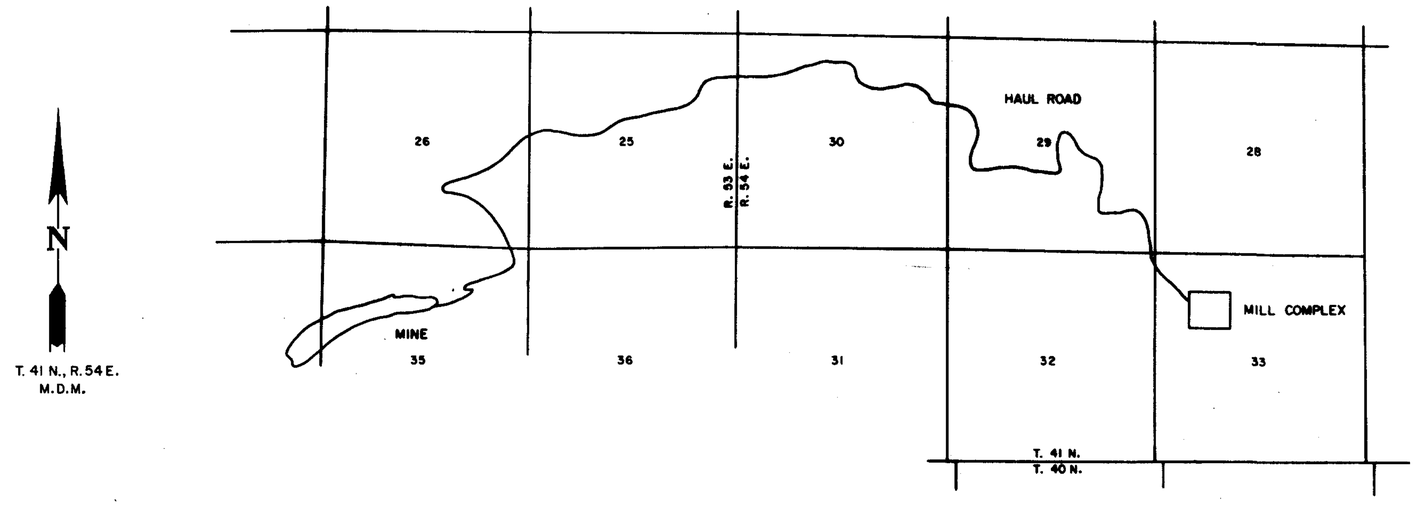

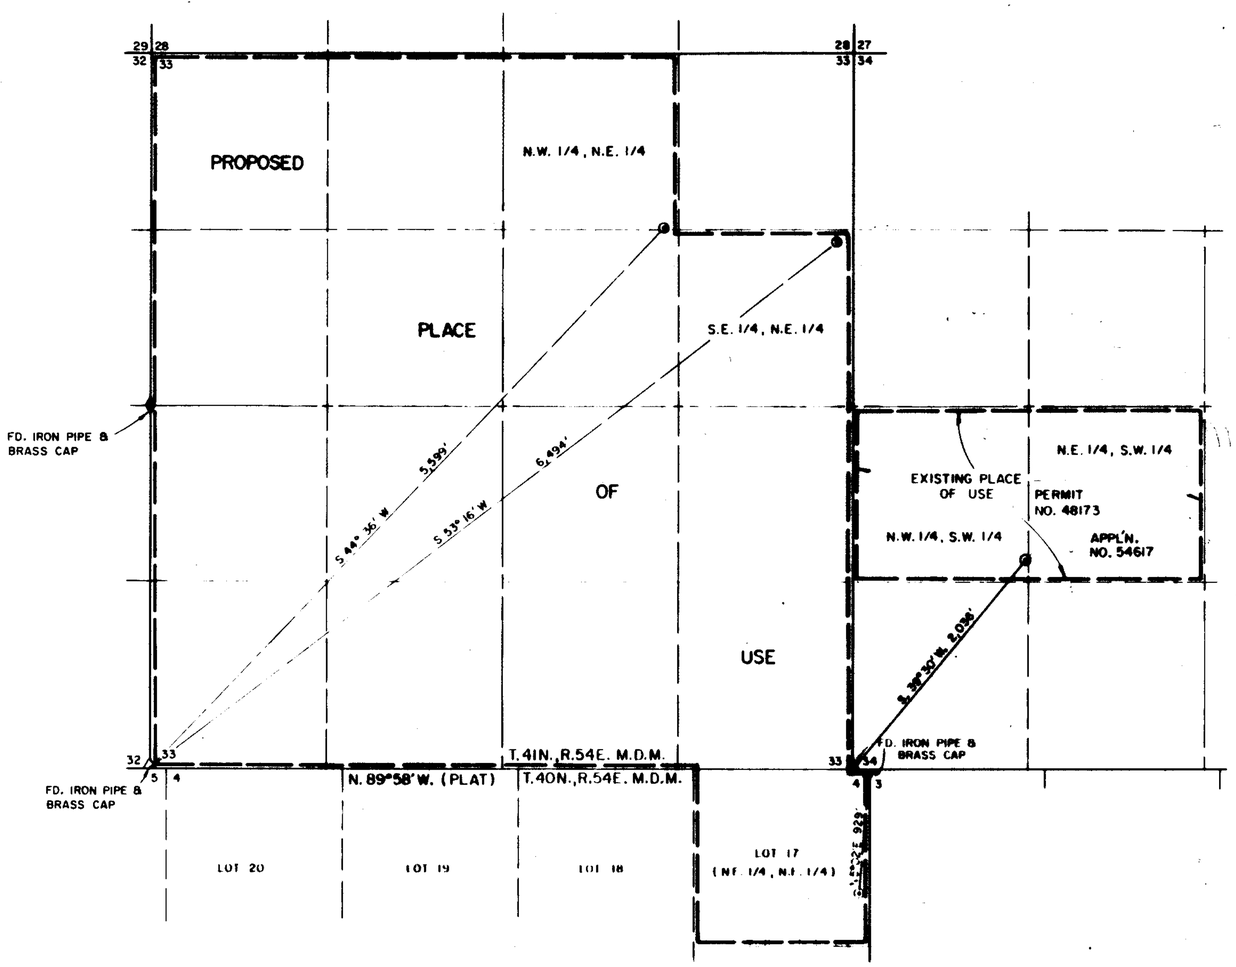

STATE OF NEVADA)
) ss.
COUNTY OF ELKO)

I, William A. Hisbet, being duly sworn, depose and say that this map, consisting of one sheet, has been drawn to the designated scale from a survey, made under my supervision and direction, completed on the 26th day of July, 1990; that it truly and correctly represents the proposed location and extent of the works used to divert water from an Underground source in Elko County by FREEPORT GOLD COMPANY, for MINING, MILLING AND DOMESTIC purposes. That the proposed point of diversion, the approximate location and names of all other works or streams which are crossed by, or connected with the said works, are fully and correctly designated thereon.

PROFESSIONAL LAND SURVEYOR-STATE OF NEVADA
WILLIAM A. HISBET
8/3/90
No. 3805

STATE WATER RIGHT SURVEYOR NO. 448

Subscribed and sworn to before me this 3rd day of Aug, 1990
NOTARY PUBLIC in and for ELKO COUNTY, NEVADA

JON A. WAHRENBROCK
Notary Public - State of Nevada
Elko County, Nevada
Appointment Expires Oct. 16, 1990

BASIS OF BEARINGS: MAGNETIC VARIATION 16°

0 600 1200 1800 2400 3000
SCALE: 1" = 600'

APPLICATION NO. 54617

FILED
AUG 7 1990
STATE ENGINEER'S OFFICE

NO.	BY	DATE	DESCRIPTION	CHK'D	APP'D
			REVISIONS		

DRAWN BY J.F.P.	APPROVED BY
JOB NO. 2004.002	DATE 7-26-90

MAP
TO ACCOMPANY APPLICATION TO CHANGE PLACE OF USE AND MANNER OF USE OF WATER HERETOFORE APPROPRIATED UNDER PERMIT NO. 48173
FOR MINING, MILLING & DOMESTIC PURPOSES
BY FREEPORT GOLD COMPANY
FROM UNDERGROUND SOURCE

CHILTON ENGINEERING
421 COURT STREET ELKO, NEVADA

W90025 | 1

54617 CERTIFICATE No. 14301 ISSUED 03-29-96

61722 54617