T.12 N., R.62 E., M.D.B. & M.

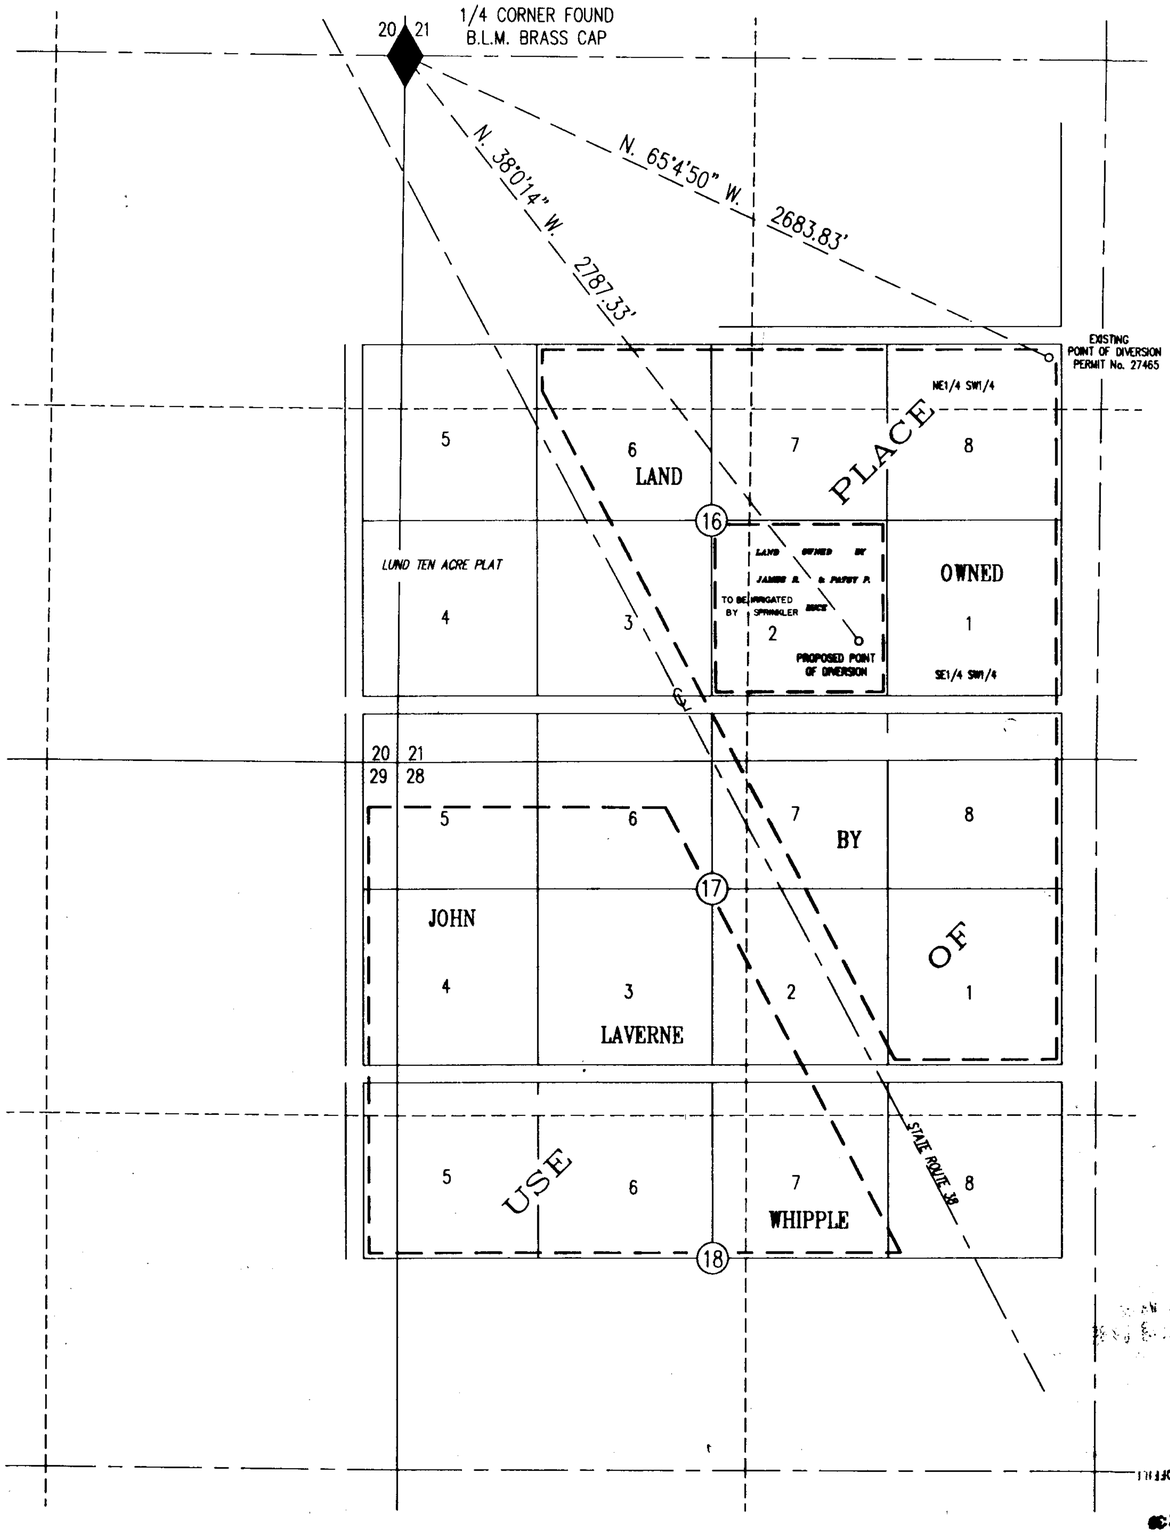

BASIS OF BEARINGS
BY SOLAR OBSERVATION

STATE OF NEVADA
County of White Pine } SS

I, Richard W. Forman, being first duly sworn, depose and say that this map, consisting of one sheet, has been correctly drawn to the designated scale from field notes of a survey made under my supervision and direction on the 30th day of March, 1990; that it truly and correctly represents the proposed location and extent of the works used to divert water from underground sources in White Pine County, by James R. & Patsy P. Luce for irrigation purposes. That the proposed point of diversion, the approximate location and size of the diverting channel, all reservoirs or basins, the location and names of all other works which will cross or connect with the proposed works, are fully and correctly designated thereon.

Richard W. Forman
State Water Right Surveyor

Subscribed and sworn to before me this 3rd day of May, 1990.

Renee E. Houston
Notary Public in and for White Pine County, Nevada.

RENEE E. HOUSTON
Notary Public - State of Nevada
Appointment Recorded in White Pine County
MY APPOINTMENT EXPIRES DEC. 14, 1990

0 300 600 900 1200
SCALE 1" = 300'

FILED
MAY 11 1990
STATE ENGINEER'S OFFICE

54747

MAP TO ACCOMPANY
APPLICATION TO CHANGE A PORTION
OF THE POINT OF DIVERSION
UNDER PERMIT No. 27465

FOR *IRRIGATION PURPOSES*
BY *JAMES R. & PATSY P. LUCE*
FROM *UNDERGROUND SOURCES*

SURVEYED & MAPPED
BY
BOUNDY & FORMAN, INC.
ELY, NEVADA
APRIL, 1990.