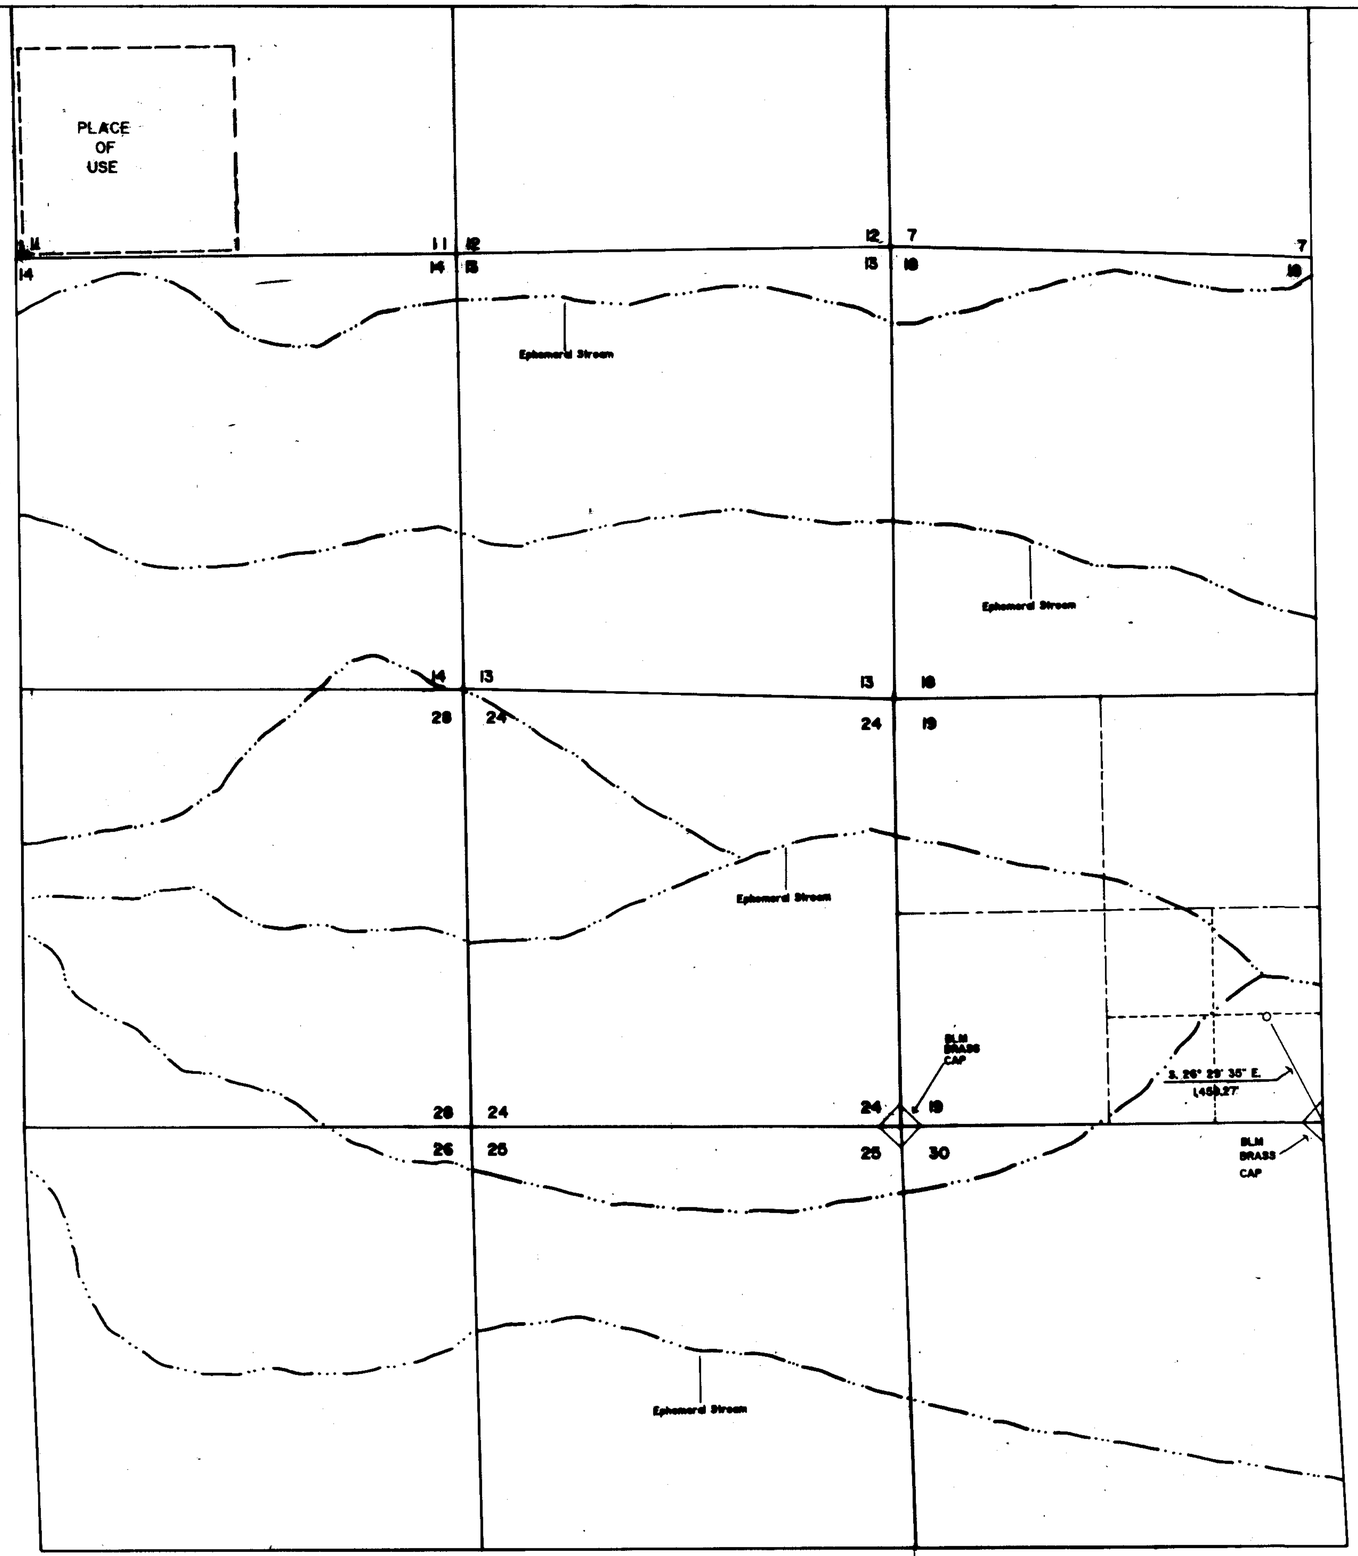

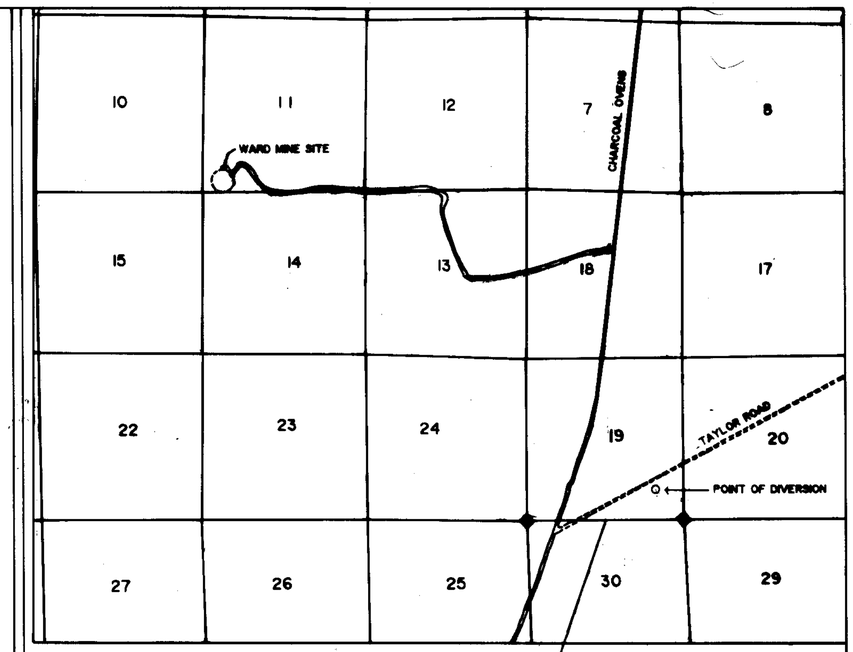

VICINITY MAP

BASIS OF BEARING

1966 G.L.O. SURVEY PLAT

(To Accompany Application to Appropriate Water for Mining / Milling / Domestic)

STATE OF NEVADA
COUNTY OF WHITE PINE } S.S.

I, Rick Hanson being first duly sworn deposes and say that this map, consisting of 1 sheet, numbered from 1 to 1 inclusive, has been correctly drawn to the designated scale from field notes of a survey made by me (or under my supervision and direction), between the day of May, and the 17th day of May, 1990, that truly and correctly represents the proposed location and extent of the works used to divert water from underground in White Pine County, by Alta Gold for Mining Milling and Domestic purposes.

That the proposed point of diversion and return, the location of the Mill/Mine, the approximate size and capacity of the diverting channel or conduit, and the location and names of all other works or streams which are crossed by or connected with said works, are fully and correctly designated hereon. Rick Hanson #815

(STATE WATER RIGHT SURVEYOR)

Subscribed and sworn before me this 17th day of May 1990.

Notary Public in and for White Pine County, Nevada

Vicki Pearce

VICKI PEARCE
NOTARY PUBLIC - STATE OF NEVADA
[redacted]

SCALE: 1" = 1000'

54869

MAP
TO ACCOMPANY APPLICATION
TO APPROPRIATE WATER FOR
MINING / MILLING / DOMESTIC
BY ALTA GOLD
FROM UNDERGROUND

5/15/90 Drawn By: D. Heslem

RECEIVED
'90 JUL 11 P4:21
STATE ENGINEERS OFFICE

RECEIVED
'90 MAY 24 P2:19
STATE ENGINEERS OFFICE

FILED
JUL 11 1990
STATE ENGINEER'S OFFICE

54869