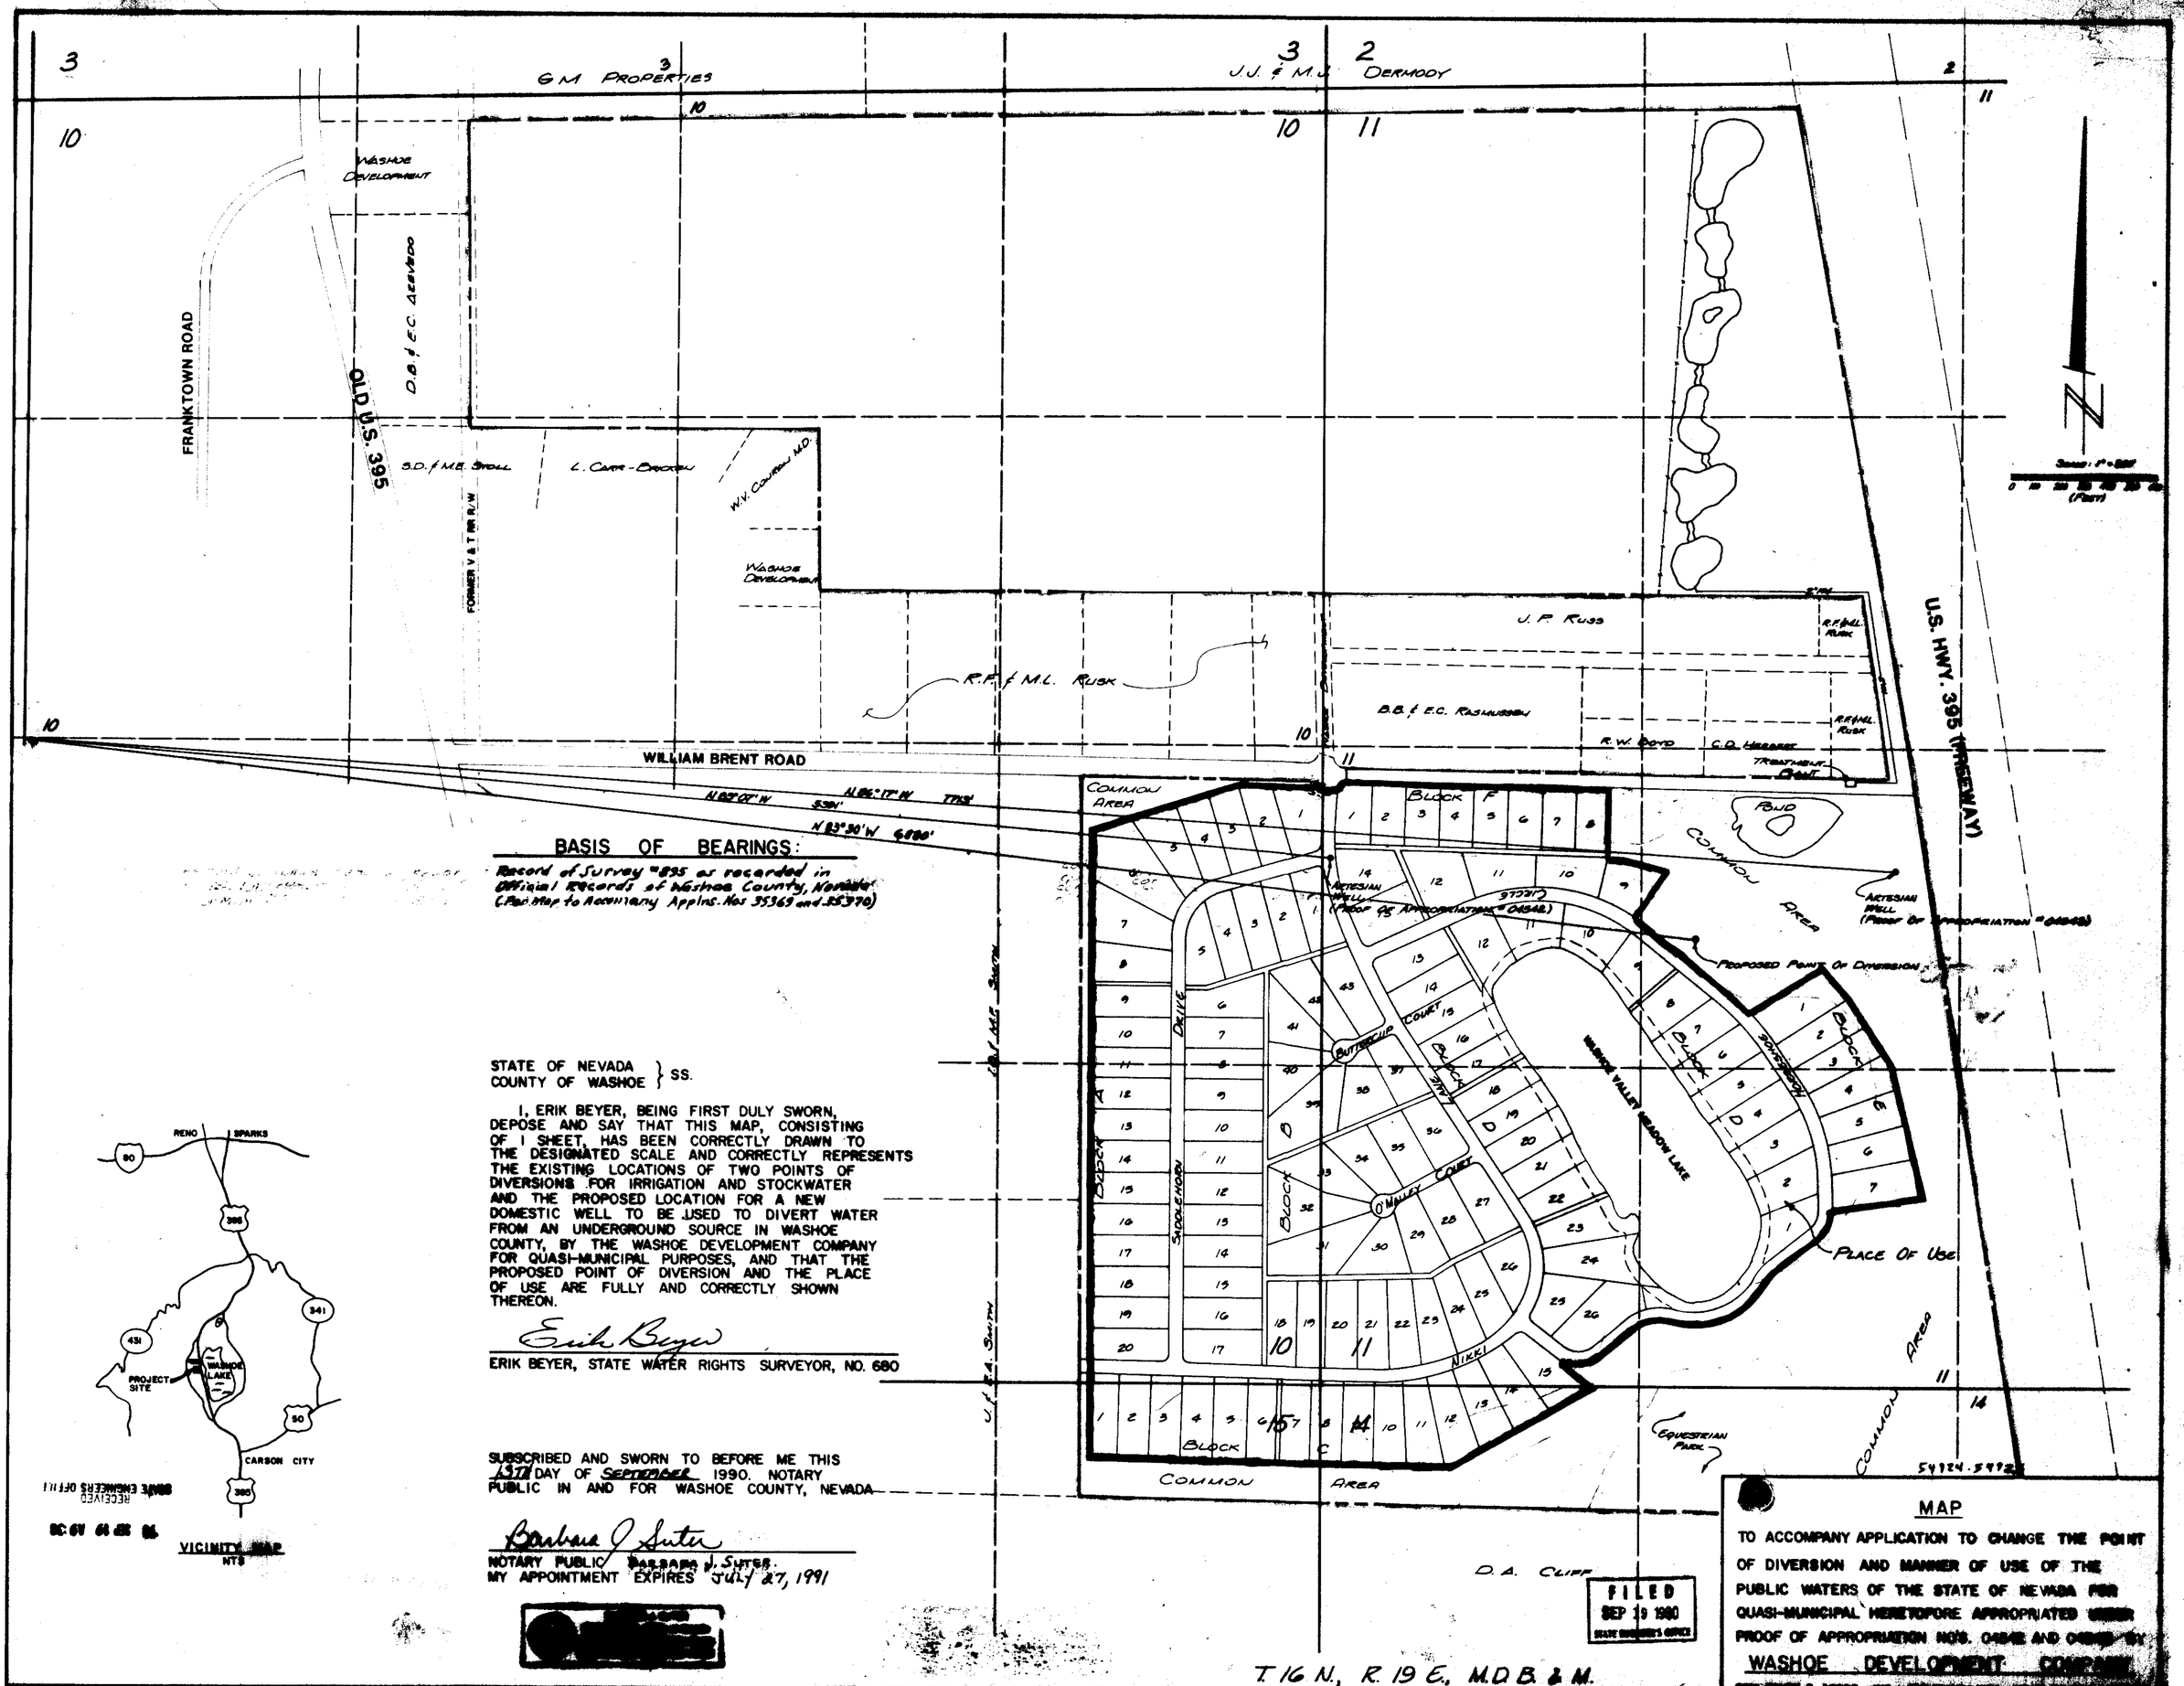

STATE OF NEVADA
COUNTY OF WASHOE } SS.

I, ERIK BEYER, BEING FIRST DULY SWORN, DEPOSE AND SAY THAT THIS MAP, CONSISTING OF 1 SHEET, HAS BEEN CORRECTLY DRAWN TO THE DESIGNATED SCALE AND CORRECTLY REPRESENTS THE EXISTING LOCATIONS OF TWO POINTS OF DIVERSIONS FOR IRRIGATION AND STOCKWATER AND THE PROPOSED LOCATION FOR A NEW DOMESTIC WELL TO BE USED TO DIVERT WATER FROM AN UNDERGROUND SOURCE IN WASHOE COUNTY, BY THE WASHOE DEVELOPMENT COMPANY FOR QUASI-MUNICIPAL PURPOSES, AND THAT THE PROPOSED POINT OF DIVERSION AND THE PLACE OF USE ARE FULLY AND CORRECTLY SHOWN THEREON.

Erik Beyer

ERIK BEYER, STATE WATER RIGHTS SURVEYOR, NO. 680

SUBSCRIBED AND SWORN TO BEFORE ME THIS 13TH DAY OF SEPTEMBER 1990. NOTARY PUBLIC IN AND FOR WASHOE COUNTY, NEVADA

Barbara J. Suter

NOTARY PUBLIC BARBARA J. SUTER
MY APPOINTMENT EXPIRES JULY 27, 1991

MAP

TO ACCOMPANY APPLICATION TO CHANGE THE POINT OF DIVERSION AND MANNER OF USE OF THE PUBLIC WATERS OF THE STATE OF NEVADA FOR QUASI-MUNICIPAL HERETOFORE APPROPRIATED UNDER PROOF OF APPROPRIATION NOS. 04848 AND 04849 BY

WASHOE DEVELOPMENT COMPANY