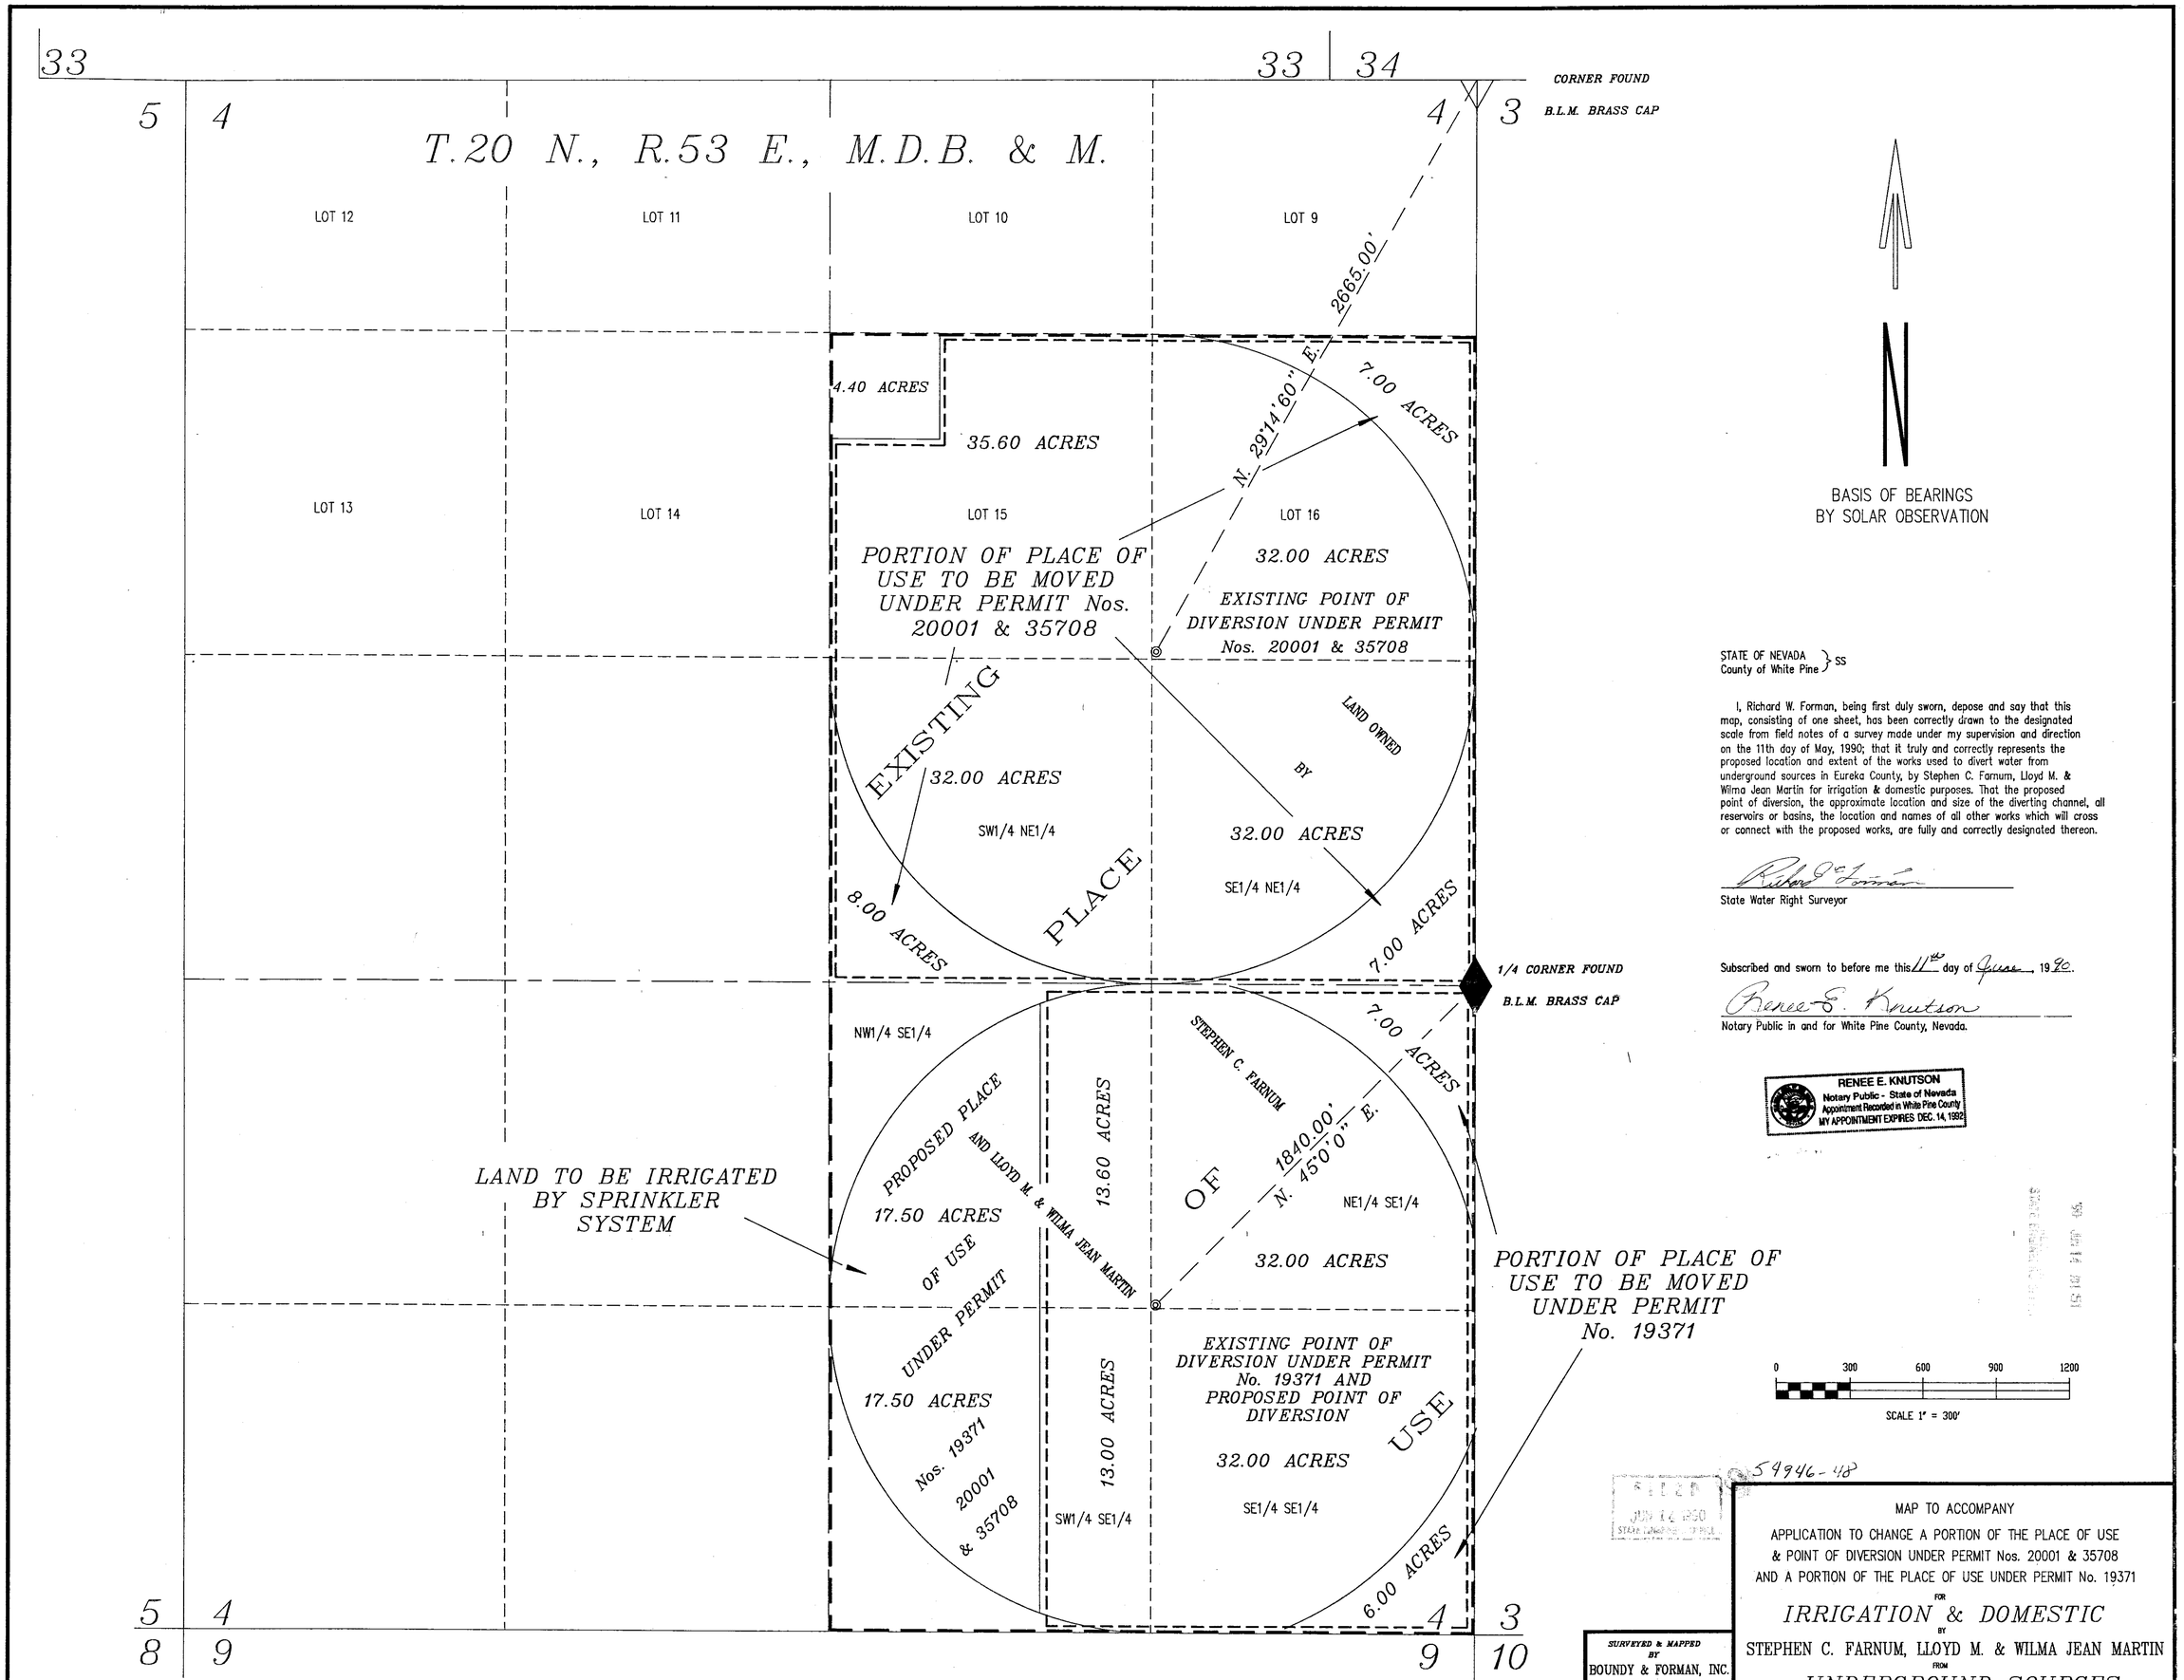

STATE OF NEVADA
County of White Pine } SS

I, Richard W. Forman, being first duly sworn, depose and say that this map, consisting of one sheet, has been correctly drawn to the designated scale from field notes of a survey made under my supervision and direction on the 11th day of May, 1990; that it truly and correctly represents the proposed location and extent of the works used to divert water from underground sources in Eureka County, by Stephen C. Farnum, Lloyd M. & Wilma Jean Martin for irrigation & domestic purposes. That the proposed point of diversion, the approximate location and size of the diverting channel, all reservoirs or basins, the location and names of all other works which will cross or connect with the proposed works, are fully and correctly designated thereon.

Richard W. Forman
State Water Right Surveyor

Subscribed and sworn to before me this 11th day of June, 1990.

Renee E. Knutson
Notary Public in and for White Pine County, Nevada.

RENEE E. KNUTSON
Notary Public - State of Nevada
Appointment Recorded in White Pine County
MY APPOINTMENT EXPIRES DEC. 14, 1992

FILED
JUN 14 1990
STATE ENGINEER'S OFFICE

SURVEYED & MAPPED BY
BOUNDY & FORMAN, INC.
ELY, NEVADA
JUNE, 1990.

MAP TO ACCOMPANY
APPLICATION TO CHANGE A PORTION OF THE PLACE OF USE
& POINT OF DIVERSION UNDER PERMIT Nos. 20001 & 35708
AND A PORTION OF THE PLACE OF USE UNDER PERMIT No. 19371
FOR
IRRIGATION & DOMESTIC
BY
STEPHEN C. FARNUM, LLOYD M. & WILMA JEAN MARTIN
FROM
UNDERGROUND SOURCES