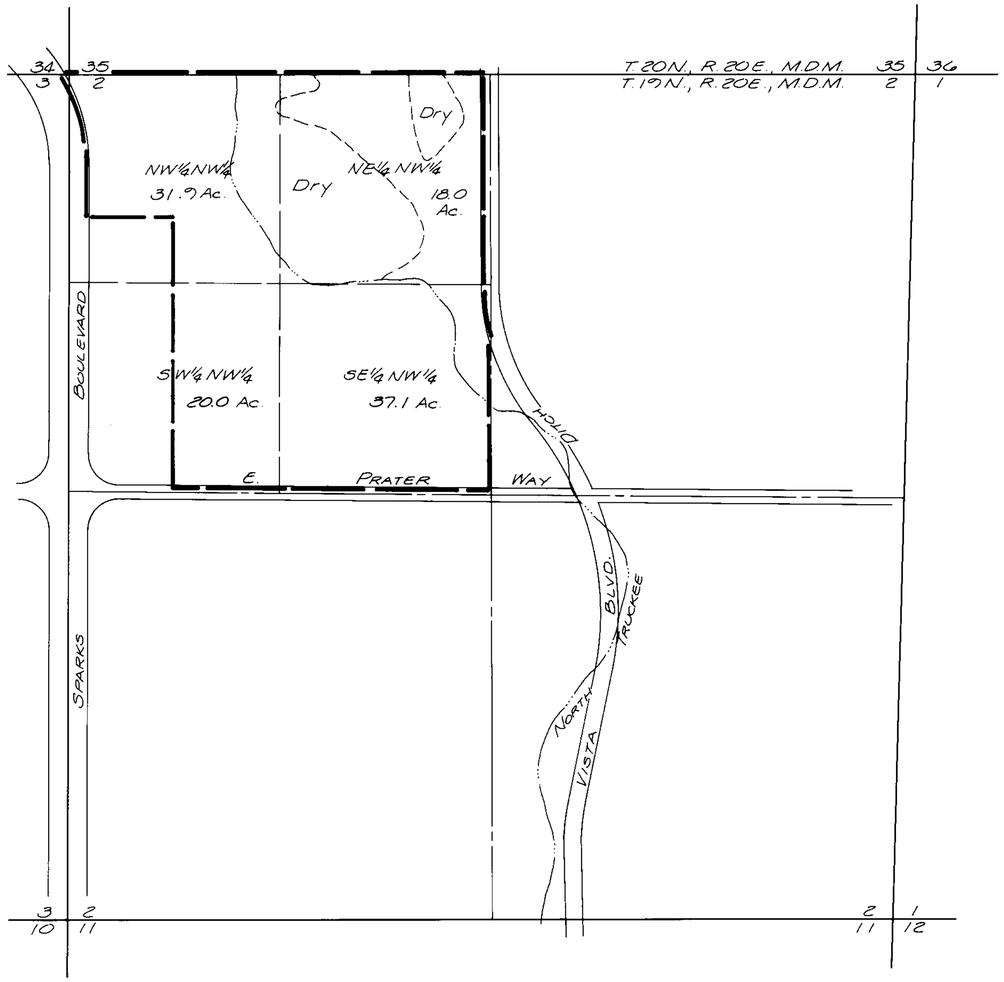

EXISTING PLACE OF USE

PLACE OF USE AFTER TRANSFER:
This certified water service area of Westpac Utilities, a division of Sierra Pacific Power Company, as shown on legal description, and supported with a map of the certified water service area on file with the State Engineers Office.

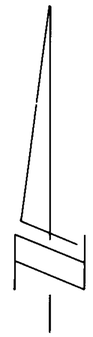

Basis of Bearings: Ties to points of diversion as indicated with the Orr Ditch Decree. Existing point of diversion taken from map showing ditches & lands to be irrigated by Washoe County Conservation District under application No. 6534.

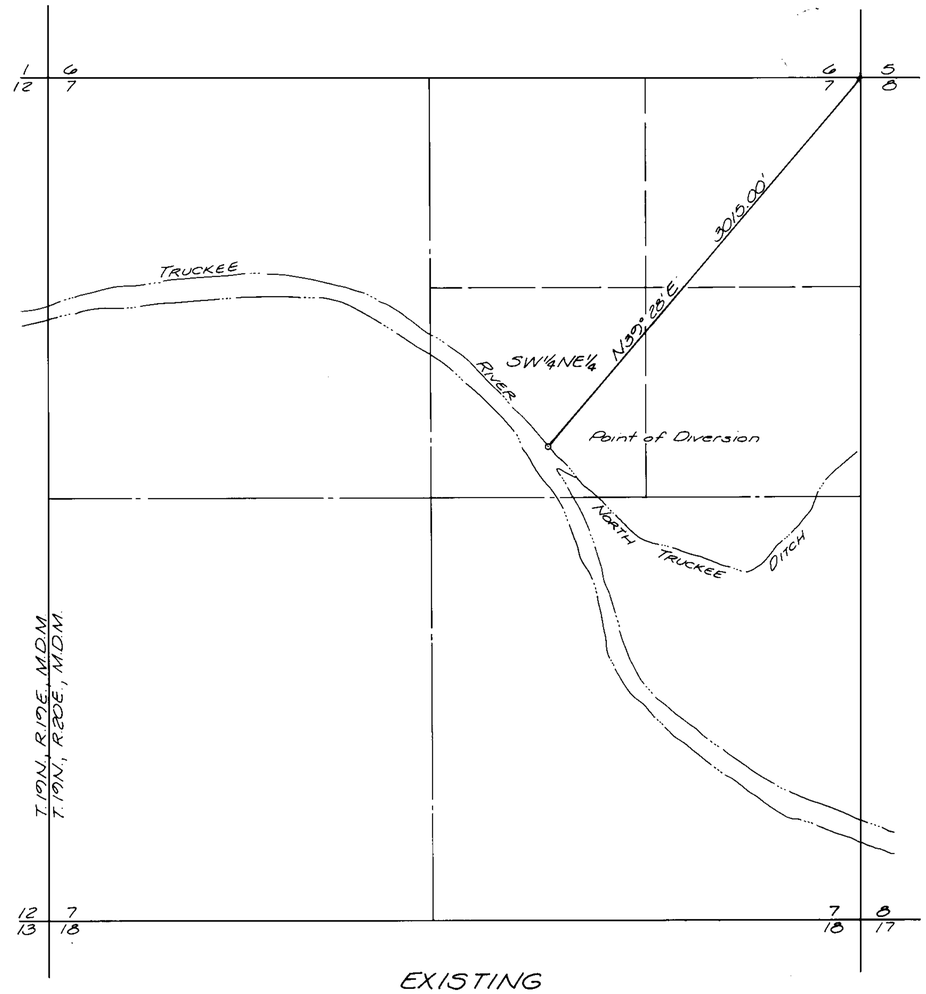

EXISTING POINT OF DIVERSION

POINT OF DIVERSION AFTER TRANSFER:
Existing Westpac Utilities, a division of Sierra Pacific Power Company, points of diversion as described in applications 49886 & 49887, and shown on supporting maps accompanying said applications on file with the State Engineers Office.

STATE OF NEVADA
SS
COUNTY OF WASHOE

I, RICHARD W. ARDEN, being first duly sworn, depose and say that this map, consisting of one sheet, has been correctly drawn to the designated scale from field notes of a survey made by me, or under my supervision and direction, between the 6th day of May and the 18th day of June, 1990; that it truly and correctly represents the proposed extent and location of the place of use and point of diversion of water heretofore appropriated under Orr Ditch Decree Claim No. 574 from the Truckee River in Washoe County by Bailey & McGah for municipal and domestic purposes; that the proposed point of diversion, proposed place of use, existing place of use, the location and names of all other works, and the boundary of all lands, showing by 40-acre subdivisions, the areas proposed to be served are fully and correctly designated hereon.

RICHARD W. ARDEN
STATE WATER RIGHT SURVEYOR NO. 307

Subscribed and sworn to before me on this 25TH day of June, 1990.

NOTARY PUBLIC

CAROL ANN ADAMS
Notary Public - State of Nevada
Appointment Recorded in Washoe County
MY APPOINTMENT EXPIRES JUNE 25, 1991

500 0 500 1000 1500
Scale: 1"=500'

54999

MAP TO ACCOMPANY APPLICATION TO CHANGE POINT OF DIVERSION, PLACE AND MANNER OF USE, UNDER A PORTION OF CLAIM No. 574, ORR DITCH DECREE FOR MUNICIPAL & DOMESTIC PURPOSES BY BAILEY & McGAH FROM THE TRUCKEE RIVER IN WASHOE COUNTY, NEVADA

FILED
JUN 26 1990
STATE ENGINEER'S OFFICE

STATE ENGINEERS OFFICE
'90 JUN 26 P4:19

sea ENGINEERS/PLANNERS
950 INDUSTRIAL WAY
SPARKS, NEVADA

JOB NO. 220-019-351
DATE April 1990
DR. MCW

54999