T.36 N., R.38 E.
M.D.B.&M.

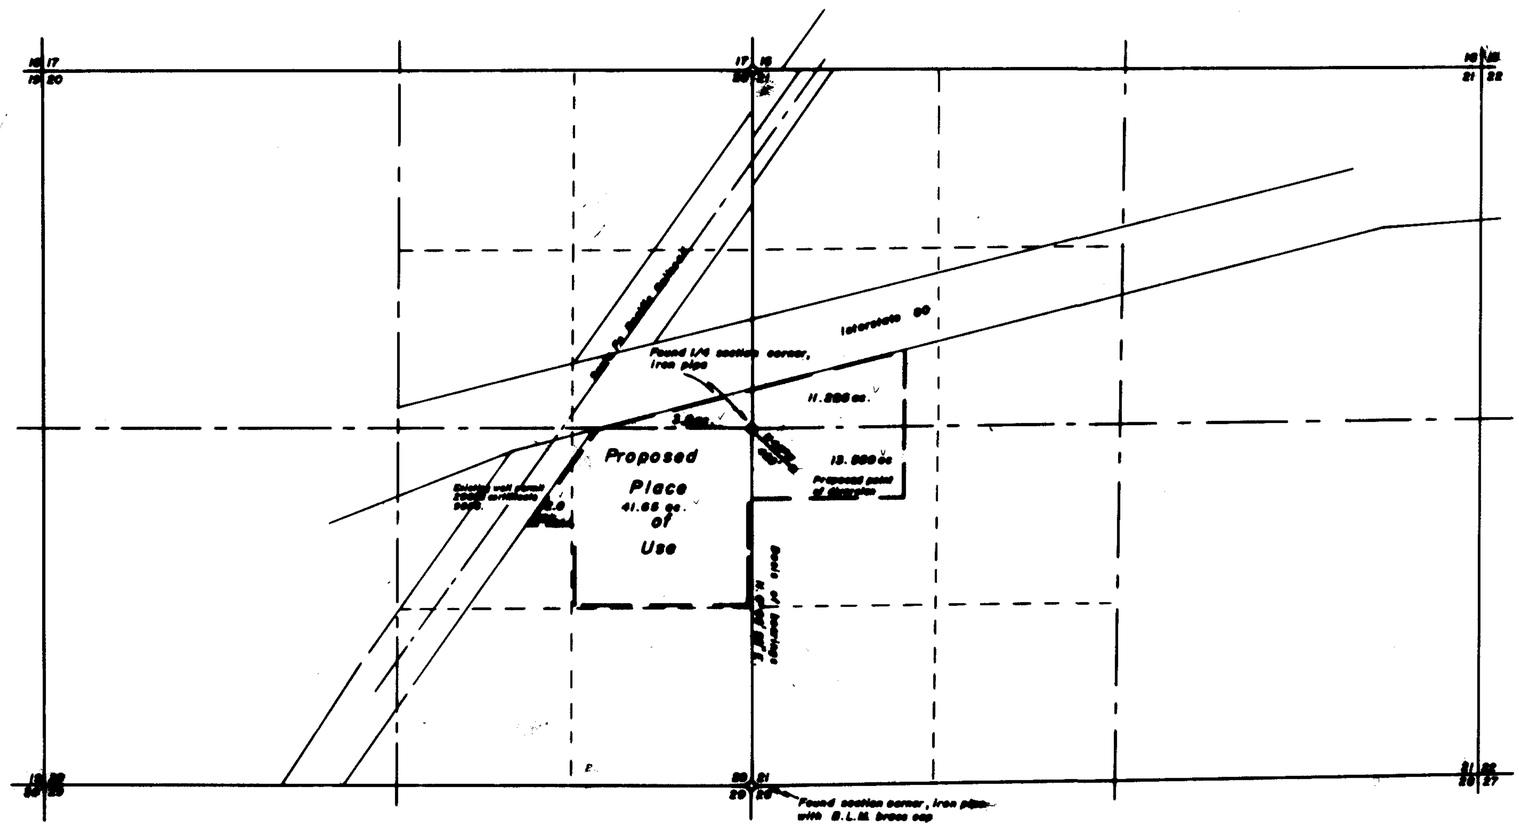

Basis of bearings is from Humboldt County Recorders map file 181104.

STATE OF NEVADA
COUNTY OF HUMBOLDT

I, ROBERT N. CALDWELL, being first duly sworn, depose and say that this map, consisting of one sheet, has been correctly drawn to the designated scale from field notes of a survey made by me or under my supervision between the 4th day of April, and the 30th day of April, 1990; that it truly and correctly represents the proposed location and extent of the works used to divert water from underground in Humboldt County, by Humboldt County for recreation purposes. That the proposed point of diversion, the approximate location and size of the diverting channel, all reservoirs or basins, the location and names of all other works which will cross or connect with the proposed works, and the boundary of all lands, showing by 40-acre subdivisions the areas in the proposed place of use, are fully and correctly designated thereon.

Robert N. Caldwell
State Water Rights Surveyor Cor No. 468

5-21-90

Subscribed and sworn to before me this 21st day of May 1990.

Helen F. Hemmert
Notary Public

HELEN F. HEMMERT
Notary Public - State of Nevada
Appointment Recorded In Humboldt County
MY APPOINTMENT EXPIRES FEB. 17, 1992

Scale 1" = 600'

600' 0' 600' 1200' 1800' 2400'

FILED
JUL 16 1990
STATE ENGINEER'S OFFICE

RECEIVED
1990 JUL 16 PM 4:

Desert-Mountain Inc.
Land and Water Right Surveyors
146 West Second Street
Winnemucca, Nevada 89445
702 623-4414

MAP
TO ACCOMPANY APPLICATION
TO APPROPRIATE WATER
FOR RECREATION PURPOSES
BY HUMBOLDT COUNTY

FROM UNDERGROUND
HUMBOLDT COUNTY, NEVADA

62738 55071