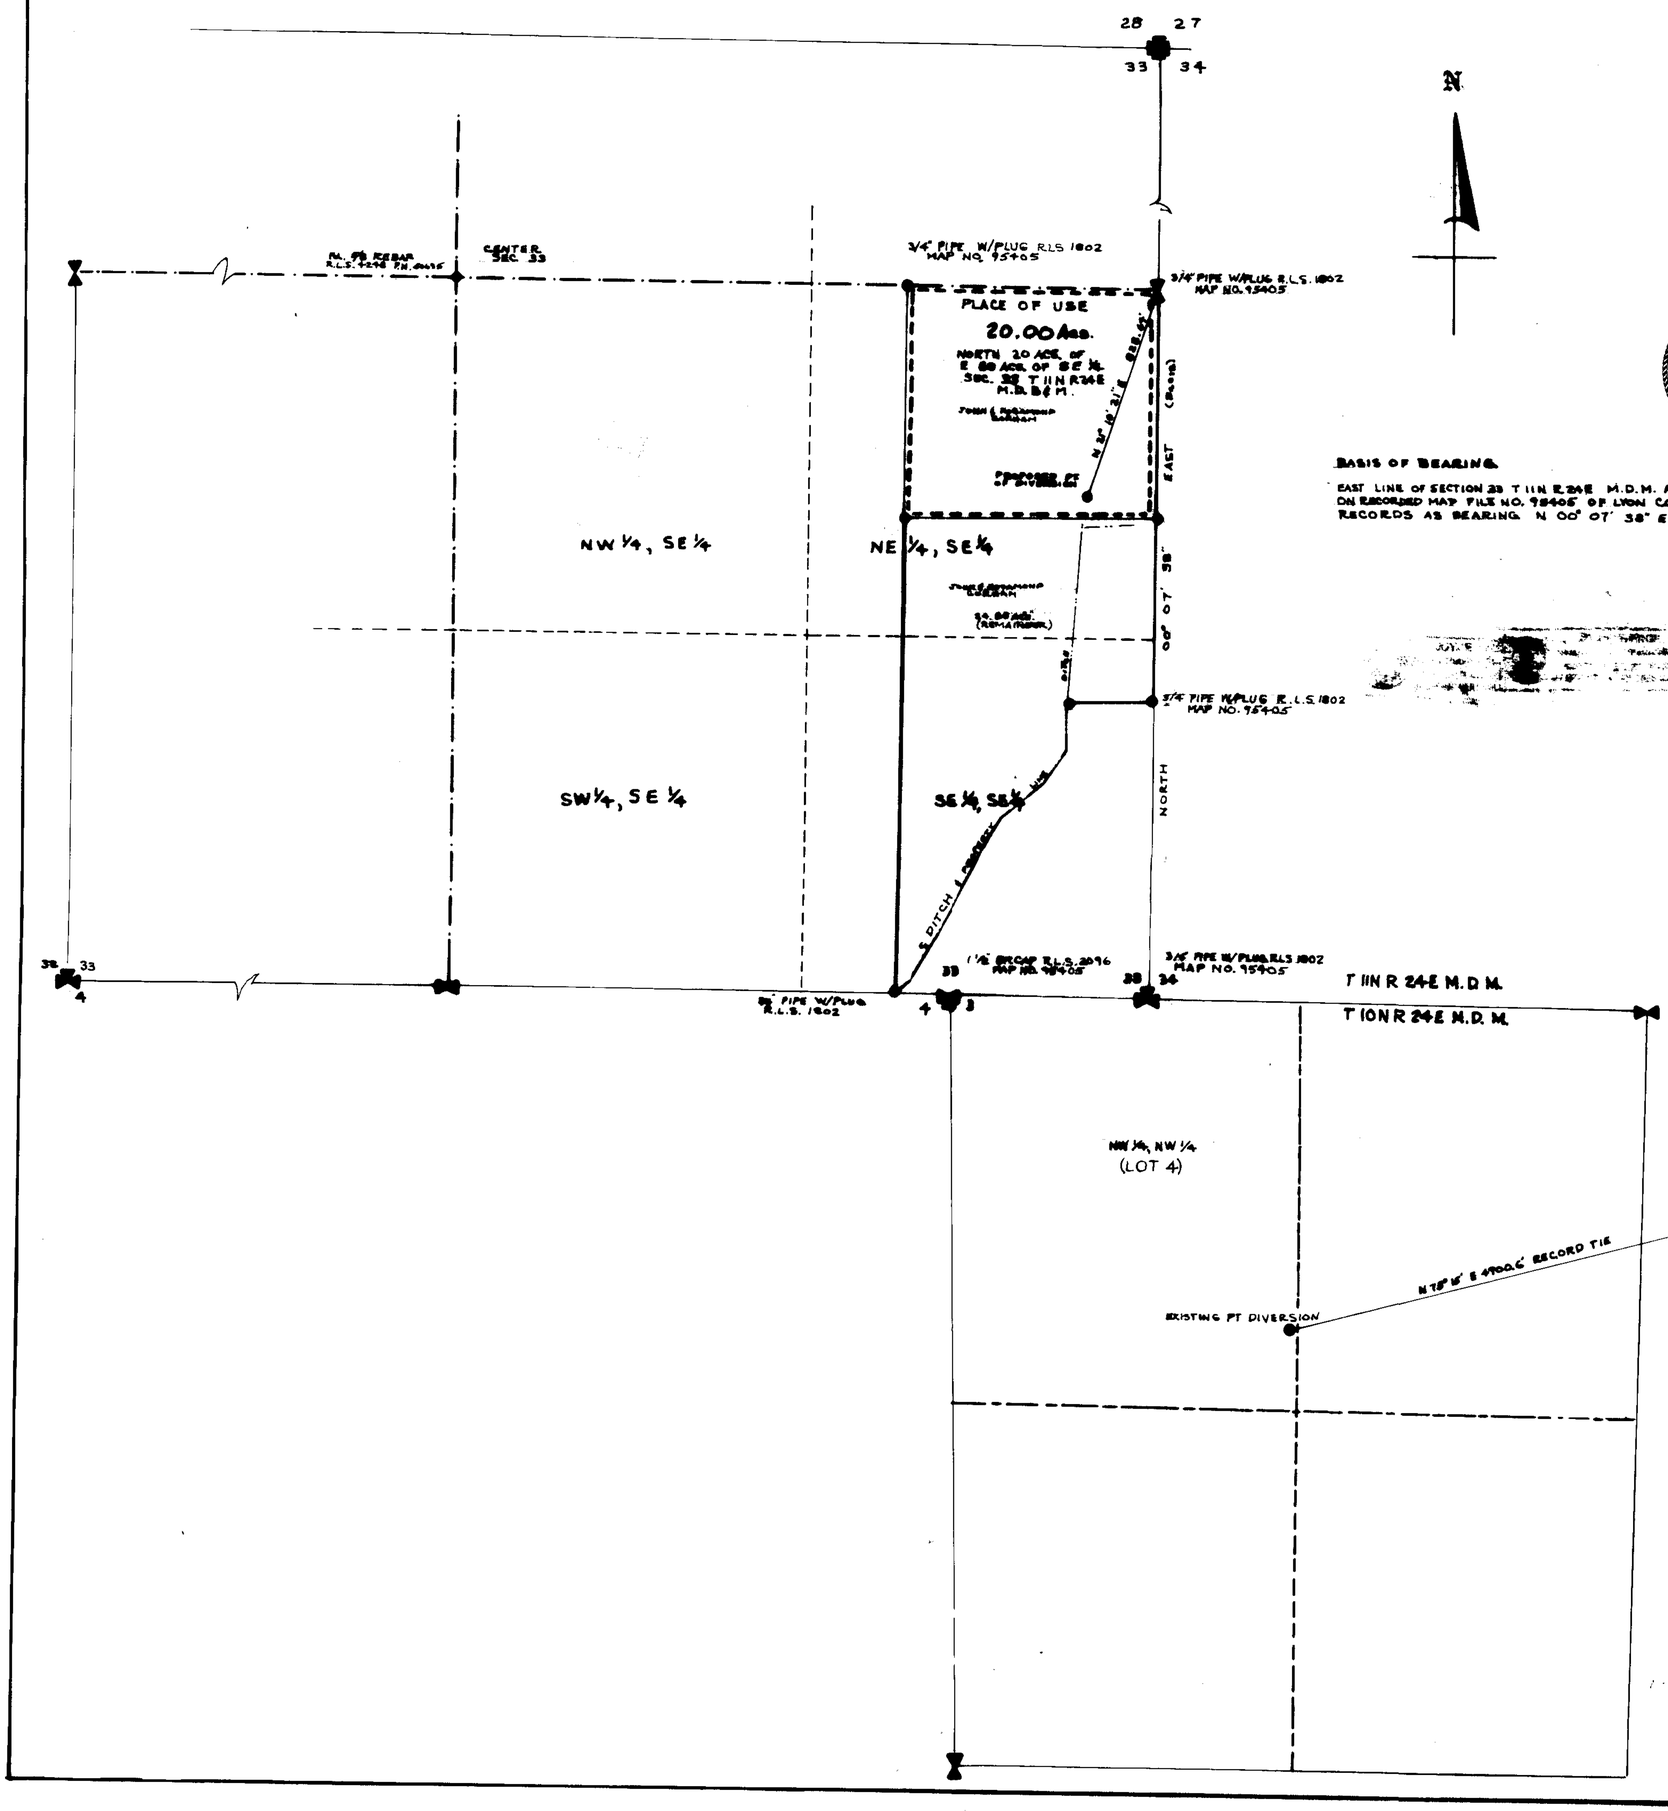

STATE OF NEVADA
SS
COUNTY OF LYON

I, DONALD B. GOODMAN BEING FIRST DULY SWORN, DO DEPOSE AND SAY THAT THIS MAP HAS BEEN CORRECTLY DRAWN TO THE DESIGNATED SCALE FROM FIELD NOTES OF A SURVEY MADE UNDER MY DIRECTION ON JULY 15, 1990. THAT IT TRULY AND CORRECTLY REPRESENTS THE EXTENT OF WORKS PROPOSED TO DIVERT WATER FROM AN UNDERGROUND SOURCE IN LYON COUNTY BY JOHN A. GORHAM AND ROSAMOND A. GORHAM FOR IRRIGATION AND DOMESTIC PURPOSES HERETO APPROPRIATED UNDER PERMIT 16440 CERTIFICATE 4898

PROFESSIONAL LAND SURVEYOR STATE OF NEVADA
DONALD B. GOODMAN
No. 6222

Donald B. Goodman
DONALD B. GOODMAN - REGISTERED LICENSED SURVEYOR NO. 728

SUBSCRIBED AND SWORN TO BEFORE ME THIS 17 DAY OF July 1990

Joyce D'Angelo
NOTARY PUBLIC

JOYCE D'ANGELO
Notary Public - State of Nevada
Appointment Recorded in Lyon County
No: 90-2-1 - Expires Dec. 6, 1993

BASIS OF BEARING

EAST LINE OF SECTION 33 T 11N R 24E M.D.M. AS SHOWN ON RECORDED MAP FILE NO. 95405 OF LYON COUNTY RECORDS AS BEARING N 00° 07' 38" E.

LEGEND

- SECTION CORNER
- SECTION CORNER OR CLOSING CORNER
- 1/4 SECTION CORNER
- POINT FOUND PER NOTED DOCUMENT
- PLACE OF USE
- POINT OF DIVERSION
- DITCHES

SCALE IN FEET

55085

FILED
JUL 18 1990
STATE ENGINEER'S OFFICE

MAP TO ACCOMPANY APPLICATION TO CHANGE THE POINT OF DIVERSION AND PLACE OF USE OF A PORTION OF WATERS HERETOFORE APPROPRIATED UNDER PERMIT 16440, CERT. 4898 FOR IRRIGATION AND DOMESTIC PURPOSES FROM AN UNDERGROUND SOURCE BY

JOHN A GORHAM
AND
ROSAMOND A GORHAM

IN LYON COUNTY, NEV.

61433 55085