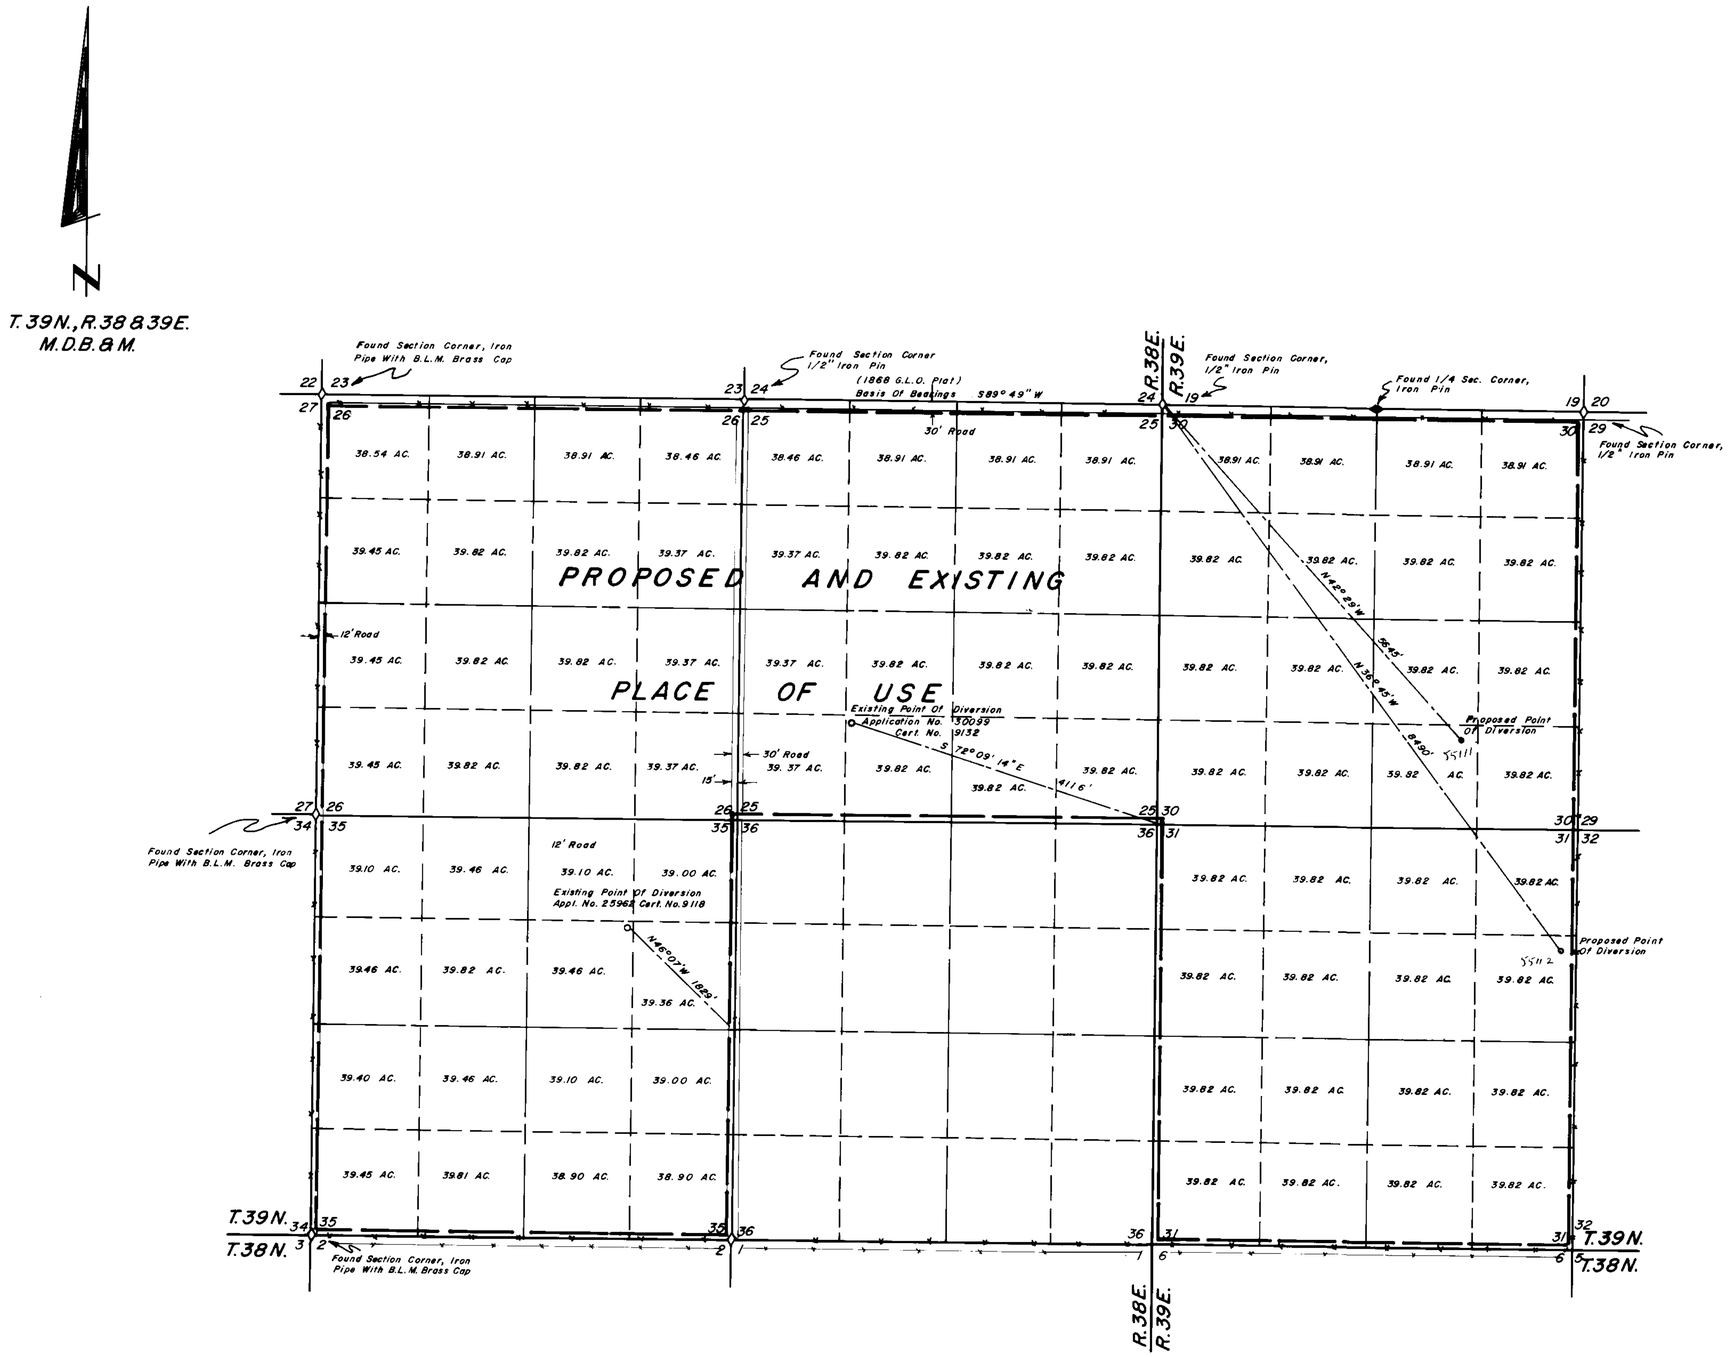

STATE OF NEVADA
COUNTY OF HUMBOLDT

I, JOHN H. MILTON III, being first duly sworn, depose and say that this map, consisting of one sheet, has been correctly drawn to the designated scale from field notes of a survey made by me or under my supervision between the 16th day of July, and the 17th day of July, 1990; that it truly and correctly represents the proposed location and extent of the works used to divert water from underground in Humboldt County, by WINNEMUCCA FARMS, INC., for irrigation purpoes. That the proposed point of diversion, the approximate location and size of the diverting channel, all reservoirs or basins, the location and names of all other works which will cross or connect with the proposed works, and the boundary of lands, showing by 40-acre subdivisions the areas proposed to be irrigated, are fully and correctly designated hereon.

PROFESSIONAL LAND SURVEYOR STATE OF NEVADA
JOHN H. MILTON III
No. 5271

State Water Right Surveyor No. 573

7-19-90

Subscribed and sworn to before me this 19th day of July 1990.

Helen F. Hemmert
Notary Public

HELEN F. HEMMERT
Notary Public - State of Nevada
Appointment Recorded In Humboldt County
MY APPOINTMENT EXPIRES FEB. 17, 1992

SCALE 1" = 1000'

1000 0 1000 2000 3000 4000

55111 12

MAP
TO ACCOMPANY APPLICATION TO
CHANGE THE POINT OF DIVERSION
Application No. 25962 Cert. No. 9118
Application No. 30099 Cert. No. 9132
BY WINNEMUCCA FARMS, INC.
FOR IRRIGATION FROM UNDERGROUND
IN HUMBOLDT COUNTY, NEVADA

Desert-Mountain Inc.
Land and Water Right Surveyors
146 West Second Street
Winnemucca, Nevada 89445
702 623-4414

55112 55111