LEGEND

- Proposed Place Of Use
- Existing P.O.U. (See Note)
- Found Corner As Described
- Corner Not Found This Survey
- Dimension Point

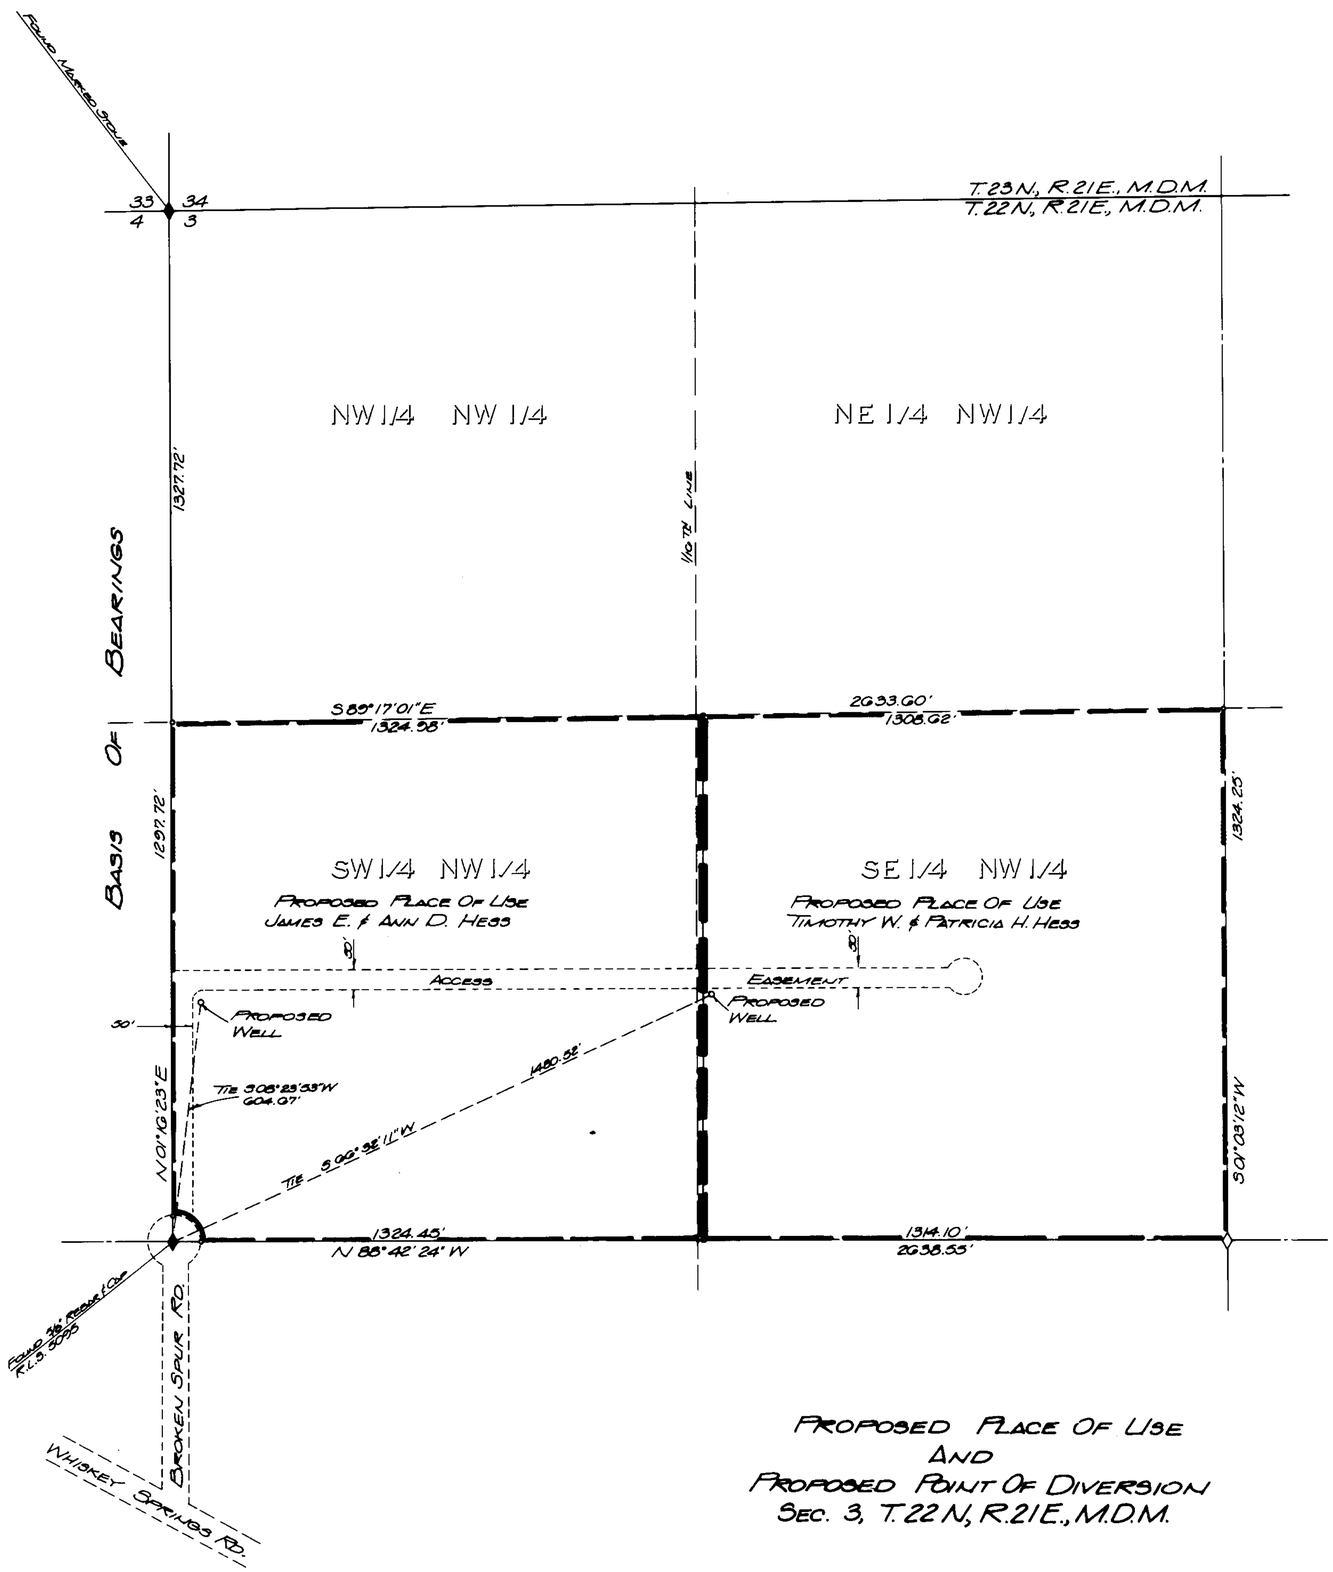

Proposed Place Of Use
And
Proposed Point Of Diversion
Sec. 3, T.22N, R.21E., M.D.M.

Basis Of Bearings

Bearings Based On Parcel Map No. 2145, File No. 1169516, Official Records Of Washoe County, Nevada.

Note

For Existing Point Of Diversion And Existing Place Of Use, See Map To Accompany Application For Permit No. 30116, Depicted And Tabulated As Parcel 82 On That Certain Map Entitled "Exhibit Map Supporting The Conveyance Of Water Rights By M. C.O. Properties, Inc. - Palomino Valley, Nevada". Dated February 15, 1986, As Map No. 28071 In The Office Of The State Engineer.

State Of Nevada County Of Washoe

I, George G. Lindesmith, Being First Duty Sworn, Depose And Say That This Map, Consisting Of One Sheet, Has Been Correctly Drawn To The Designated Scale From Field Notes Of A Survey Made By Me Or Under My Supervision And Direction, Between The 19th And 25th Days Of July, 1990; That It Truly And Correctly Represents The Proposed Extent And Location Of The Place Of Use Of Water Heretofore Appropriated Under A Portion Of Permit No. 30116, From An Underground Source In Washoe County By Timothy W. & Patricia H. Hess And James E. & Ann D. Hess For Irrigation And Domestic Purposes; That The Proposed Place Of Use, The Location And Names Of All Other Works, The Boundary Of All Lands Shown By 40-Acre Subdivisions, And The Areas Proposed To Be Served Are Fully And Correctly Designated Hereon.

George G. Lindesmith
State Water-Right Surveyor No. 704

Subscribed And Sworn To Before Me On This 25th Day Of July 1990.

Rae Ann Loving
Notary Public

RAE ANN LOVING
Notary Public - State of Nevada
Appointment Recorded in Washoe County
MY APPOINTMENT EXPIRES APR. 21, 1989

200 0 200 400
SCALE 1"=200'

5-5118-19

Map
To Accompany Application To Change Point Of Diversion And Place Of Use
By
Timothy W. & Patricia H. Hess
And
James E. & Ann D. Hess
From An Underground Source In Washoe Co.

TRI-STATE SURVEYING
801 Greenbrae Drive
Sparks, Nevada 89431
(702) 358-9491

Job No. 89033.25

Sheet 1 Of 1

FILED
JUL 27 1990
STATE ENGINEER'S OFFICE

64270 64269 57175 55119 55118