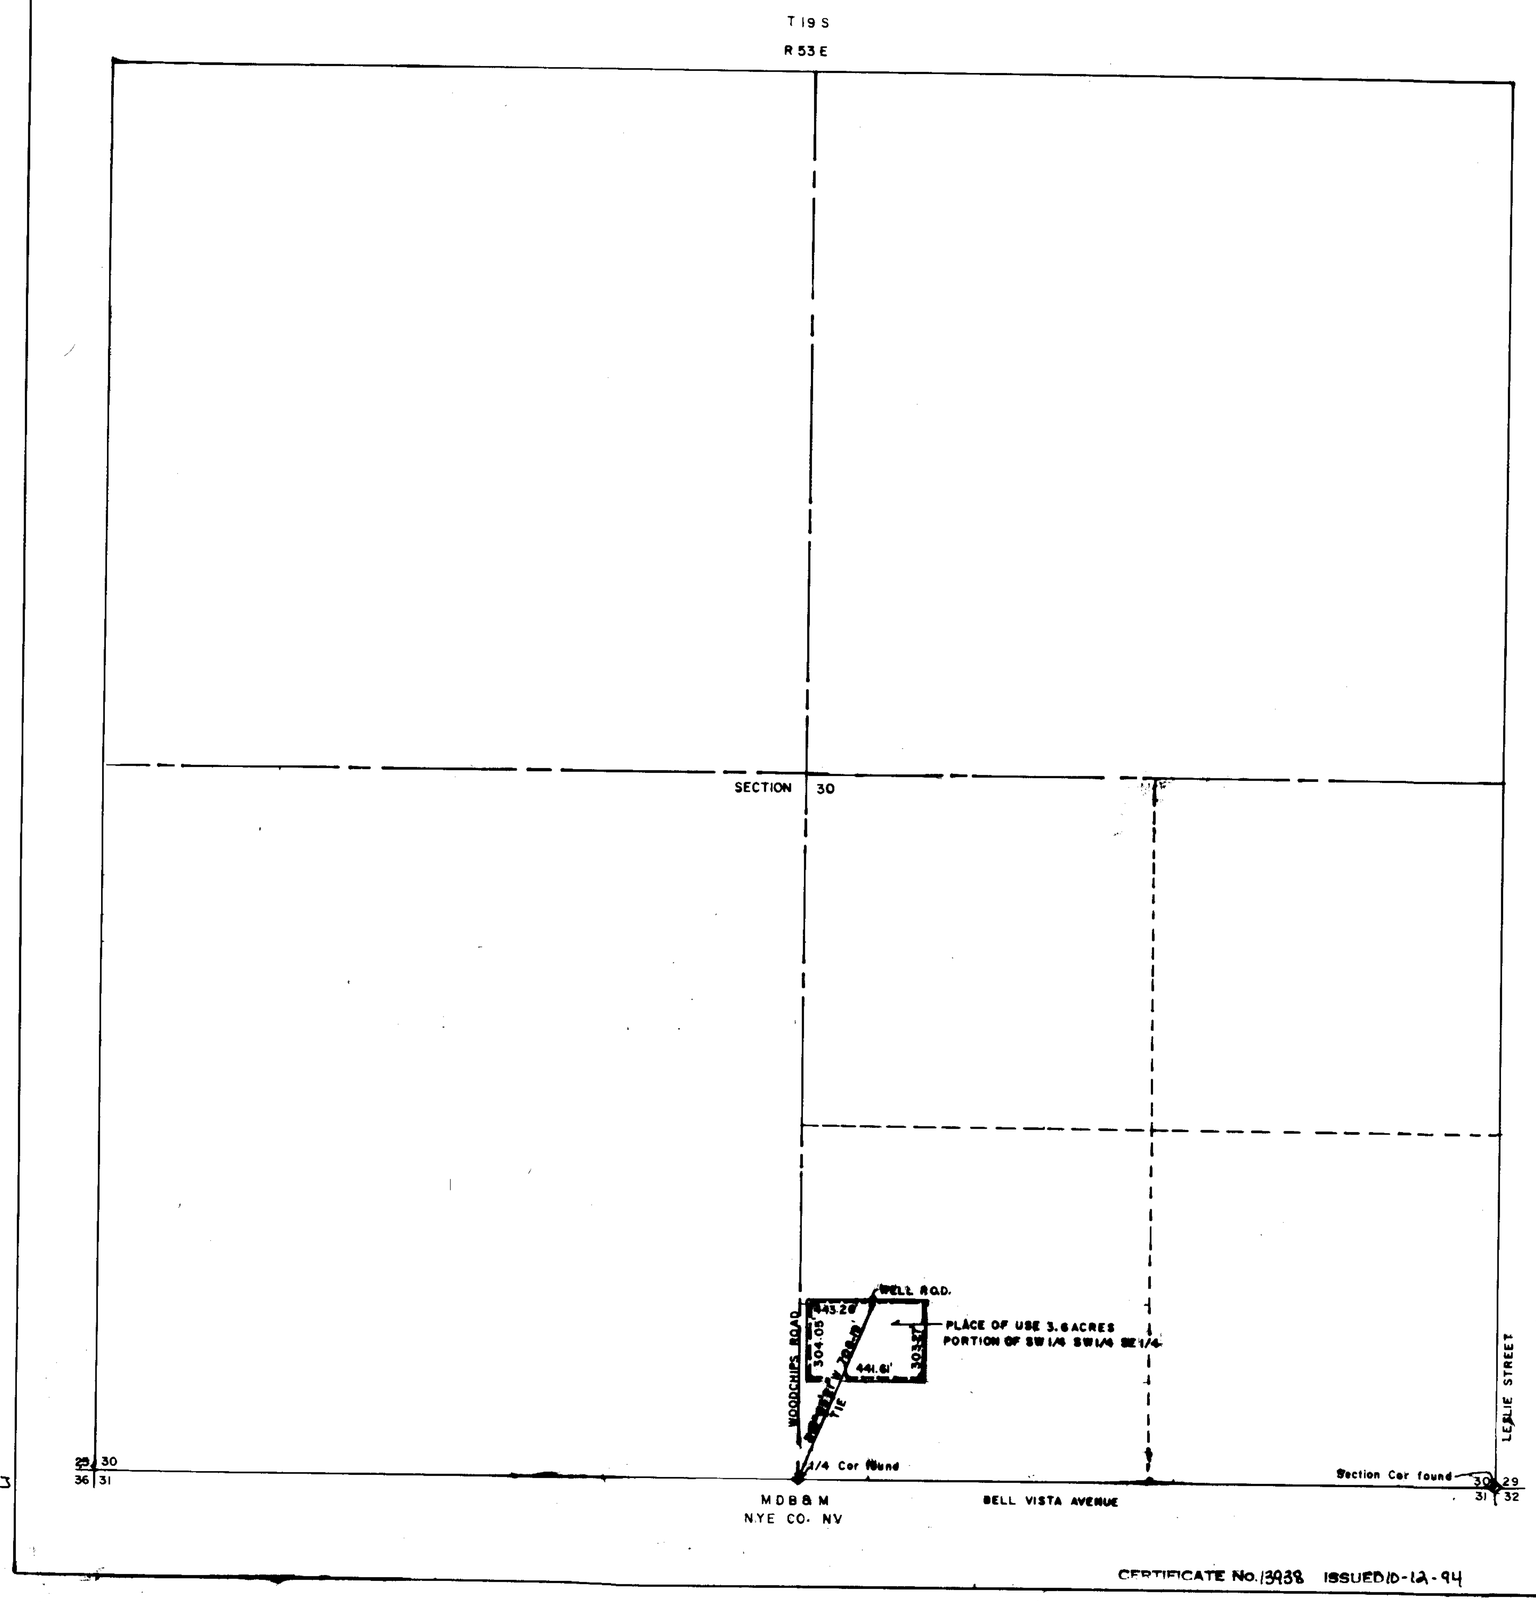

N

BASIS OF BEARING

S 89°25'39"E being the South line of Section 30, T19S, R53E MDB&M per Parcel Map Document Number 66332, NYE County Records.

SURVEYORS STATEMENT

STATE OF NEVADA,)
) ss.
COUNTY OF NYE)

I, Charles L. Thomsen, being first duly sworn, depose and say this Map consisting of one sheet, has been drawn to the designated scale from field notes of a survey under my supervision and direction on July 23, 1990, that it truly and correctly represents the proposed location and extent of the works used to divert water from an underground source in NYE County by Steven V. Shearer and Cindy L. Shearer for domestic and commercial purposes. That the proposed point of diversion and the place of use is shown thereon. The place of use is marked by heavy dashed lines.

Charles L. Thomsen
STATE WATER RIGHT SURVEYOR

ACKNOWLEDGEMENT

STATE OF NEVADA)
) SS.
COUNTY OF Nye)

Sworn to and subscribed to this 28th day of August, 1990

MARGARITA VILLA
Notary Public - State of Nevada
NYE COUNTY
My Appointment Expires July 28, 1990

NOTARY PUBLIC
Margarita Villa

SCALE 1" = 300 feet

0 300 600 900 1200

FILED
AUG 13 1990
STATE ENGINEER'S OFFICE

55170

MAP

TO ACCOMPANY APPLICATION TO APPROPRIATE WATER FOR DOMESTIC AND COMMERCIAL USE BY STEVEN V. SHEARER AND CINDY L. SHEARER FROM UNDERGROUND SOURCES

Charles L. Thomsen — Water Right Surveyor

CERTIFICATE No. 13938 ISSUED 10-12-94

55170