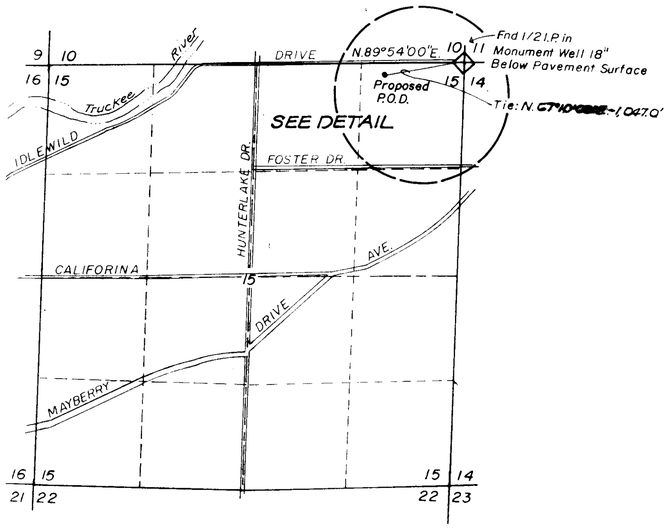

PROPOSED POINT OF DIVERSION

SCALE: 1"= 1000'

NE 1/4 NE 1/4 SEC. 15, T.19 N., R.19 E., M.D.B.& M.

BASIS OF BEARINGS:

RECORD OF SURVEY NO.381042 FILED FOR RECORD ON MARCH 29TH, 1963, OFFICIAL RECORDS OF WASHOE COUNTY, NEVADA.

STATE OF NEVADA
COUNTY OF WASHOE S.S.

I, ROBERT SQUIRES. BEING DULY SWORN, DEPOSE AND SAY THAT THIS MAP CONSISTING OF SHEET HAS BEEN CORRECTLY DRAWN TO THE DESIGNATED SCALE, FROM DATA OBTAINED FROM SIERRA PACIFIC POWER CO SURVEY NOTES, THAT THE MAP TRULY REPRESENTS THE PROPOSED WORKS TO DIVERT WATER FROM AN UNDER-GROUND SOURCE IN WASHOE COUNTY, NEVADA FOR MUNICIPAL AND DOMESTIC USE BY SIERRA PACIFIC POWER CO., THE LOCATION OF THE POINT OF DIVERSION AND PLACE OF USE ARE CORRECTLY DESIGNATED HEREON.

Robert Squires
ROBERT SQUIRES
STATE WATER RIGHT SURVEYOR NO. 796

ON AUGUST 9, 1990 PERSONALLY APPEARED BEFORE ME, A NOTARY PUBLIC, ROBERT SQUIRES WHO ACKNOWLEDGED THAT HE EXECUTED THE WITHIN INSTRUMENT.

William K. Jewett
NOTARY PUBLIC

WILLIAM K. JEWETT
Notary Public - State of Nevada
Appointment Recorded in Washoe County
MY APPOINTMENT EXPIRES: JAN. 29, 1993

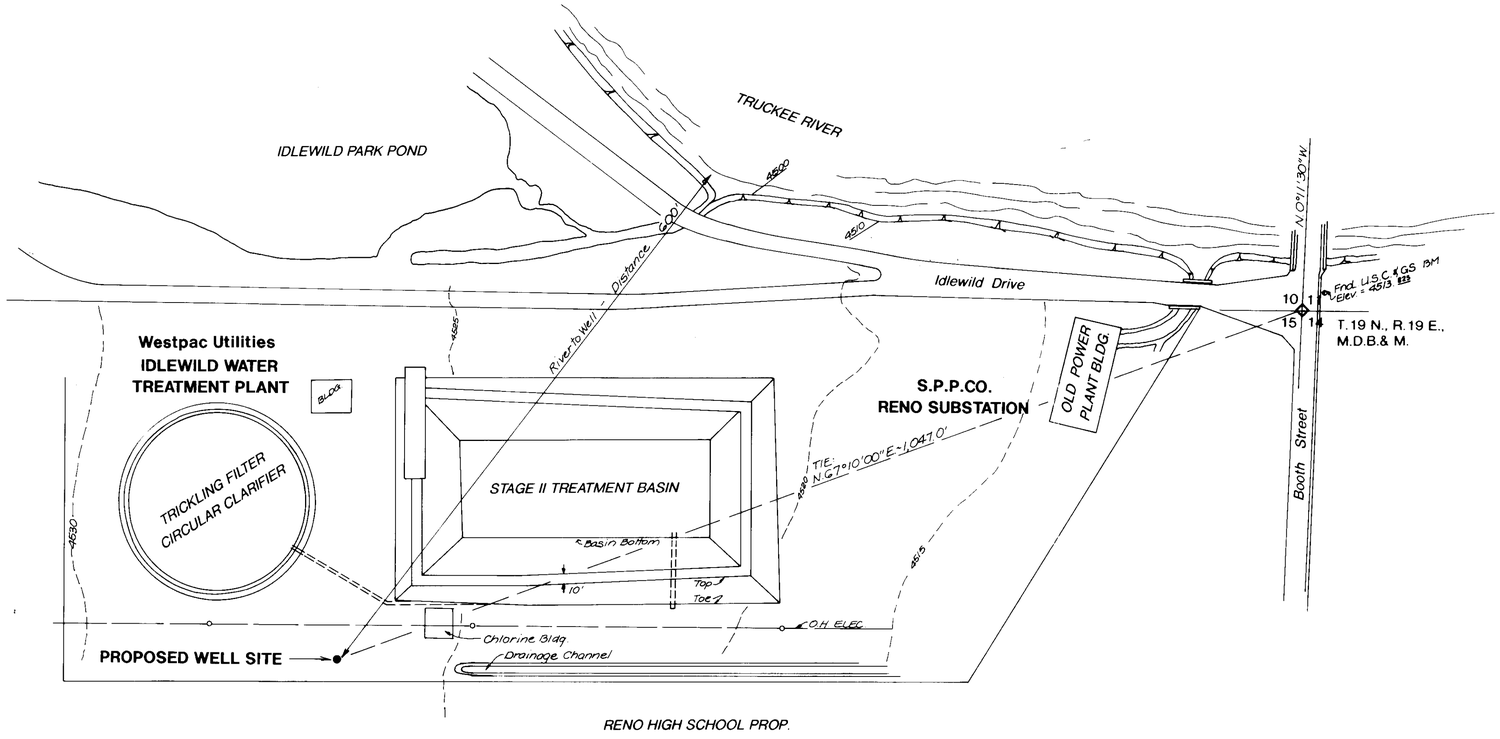

DETAIL OF PROPOSED POINT OF DIVERSION

SCALE: 1"= 80'

1000 500 0 1000 2000

SCALE: 1"=1000'

55174

MAP TO ACCOMPANY APPLICATION TO CHANGE POINT OF DIVERSION OF A PORTION OF PERMIT 17585, CERTIFICATE 5678. BY WESTPAC UTILITIES, A DIVISION OF SIERRA PACIFIC POWER CO. IN WASHOE COUNTY, NEVADA

Westpac Utilities

Design: R.L. SQUIRES

55174 CERTIFICATE No 14388 ISSUED 08-09-96

69293 CERTIFICATE NO. 17964 ISSUED 5-9-11

FILED
AUG 13 1990
STATE ENGINEER'S OFFICE

84140T 69293 65168 64958 62024T 55174