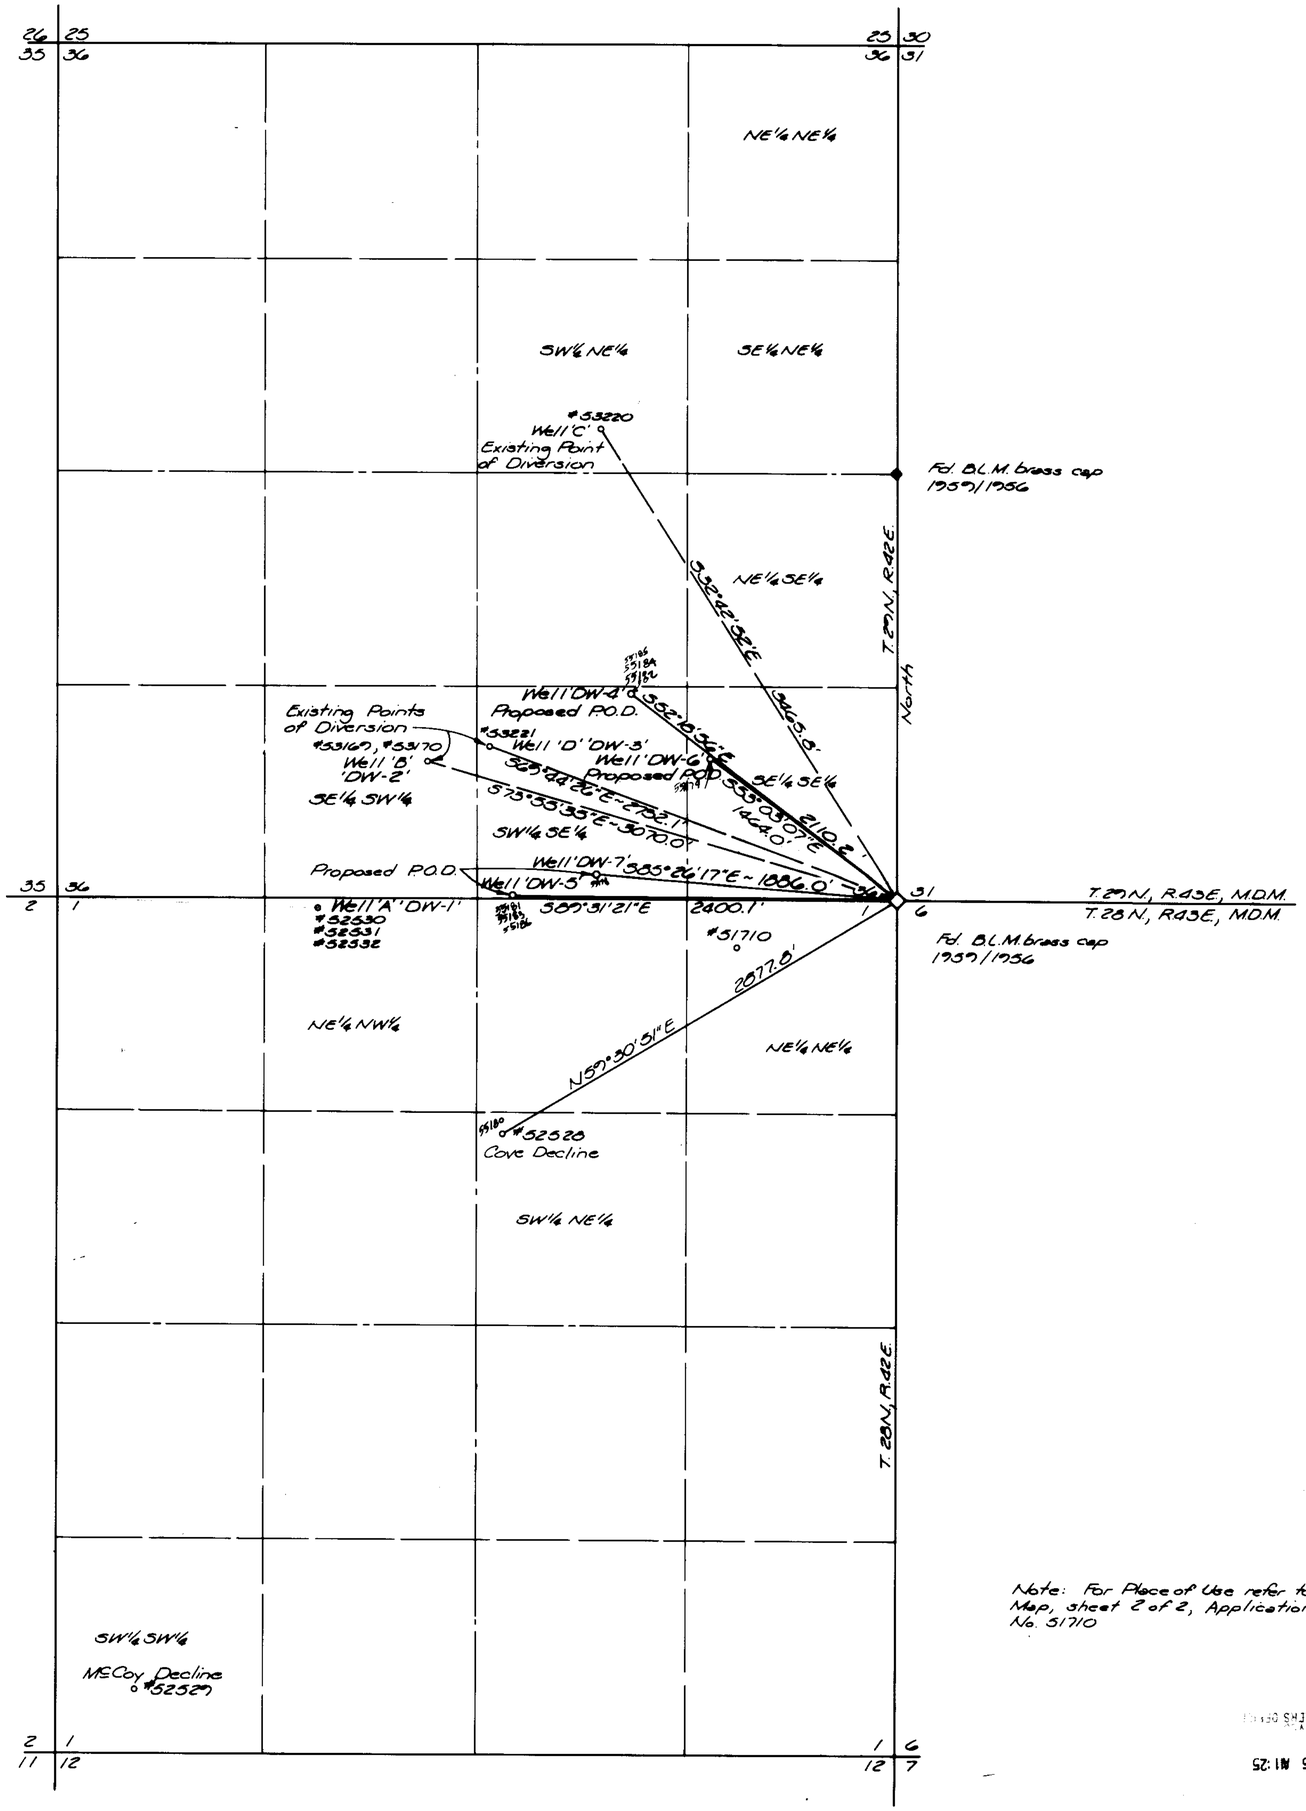

Basis of Bearings this survey:
East line of SE¼ Sec. 36, T.29N, R.42E, M.D.M.
ie North ref. B.L.M. survey of T.29N, R.42E.
July 16, 1968.

STATE OF NEVADA
COUNTY OF WASHOE SS

I, HARRY R. ERICSON, being first duly sworn, depose and say that this map, consisting of one sheet, has been correctly drawn to the designated scale from field notes of a survey made by me, or under my supervision and direction, on the 12th day of July, 1990; that it truly and correctly represents the points of diversion of water heretofore appropriated under Permit numbers 53169, 53170, 53220 and 53221, and the proposed location and extent of the works used to divert water from underground sources in Lander County by ECHO BAY MINERALS COMPANY for mining, milling and domestic purposes; that the proposed points of diversion, the proposed place of use, the existing place of use, the locations and names of all other works, the boundary of all lands showing by 40-acre subdivisions and the areas proposed to be served are fully and correctly designated hereon.

HARRY R. ERICSON
STATE WATER RIGHT SURVEYOR NO. 332

Subscribed and sworn to before me on this 19th day of JULY, 1990.

Leo R. Vesely
NOTARY PUBLIC

LEO R. VESELY
Notary Public - State of Nevada
Appointment Recorded in Washoe County
MY APPOINTMENT EXPIRES MAR. 26, 1994

500 0 500 1000 1500
Scale: 1" = 500'

Note: For Place of Use refer to Map, sheet 2 of 2, Application No. 51710

55178 - 55186

MAP TO ACCOMPANY APPLICATIONS TO APPROPRIATE WATER AND CHANGE POINTS OF DIVERSION OF WATER HERETOFORE APPROPRIATED UNDER PERMIT NOS. 53169, 53170, 53220 & 53221 FOR MINING, MILLING AND DOMESTIC PURPOSES BY ECHO BAY MINERALS COMPANY FROM UNDERGROUND SOURCES IN LANDER COUNTY, NEVADA

sea 950 INDUSTRIAL WAY SPARKS, NEVADA

JOB NO. 1663.18-1
DATE July 1990
DR. MCW

FILED
AUG 15 1990
STATE ENGINEER'S OFFICE

STATE ENGINEER'S OFFICE
'90 AUG 15 AM 11:25

57368 55186 55185 55184 55183 55182 55181 55180 55179 55178