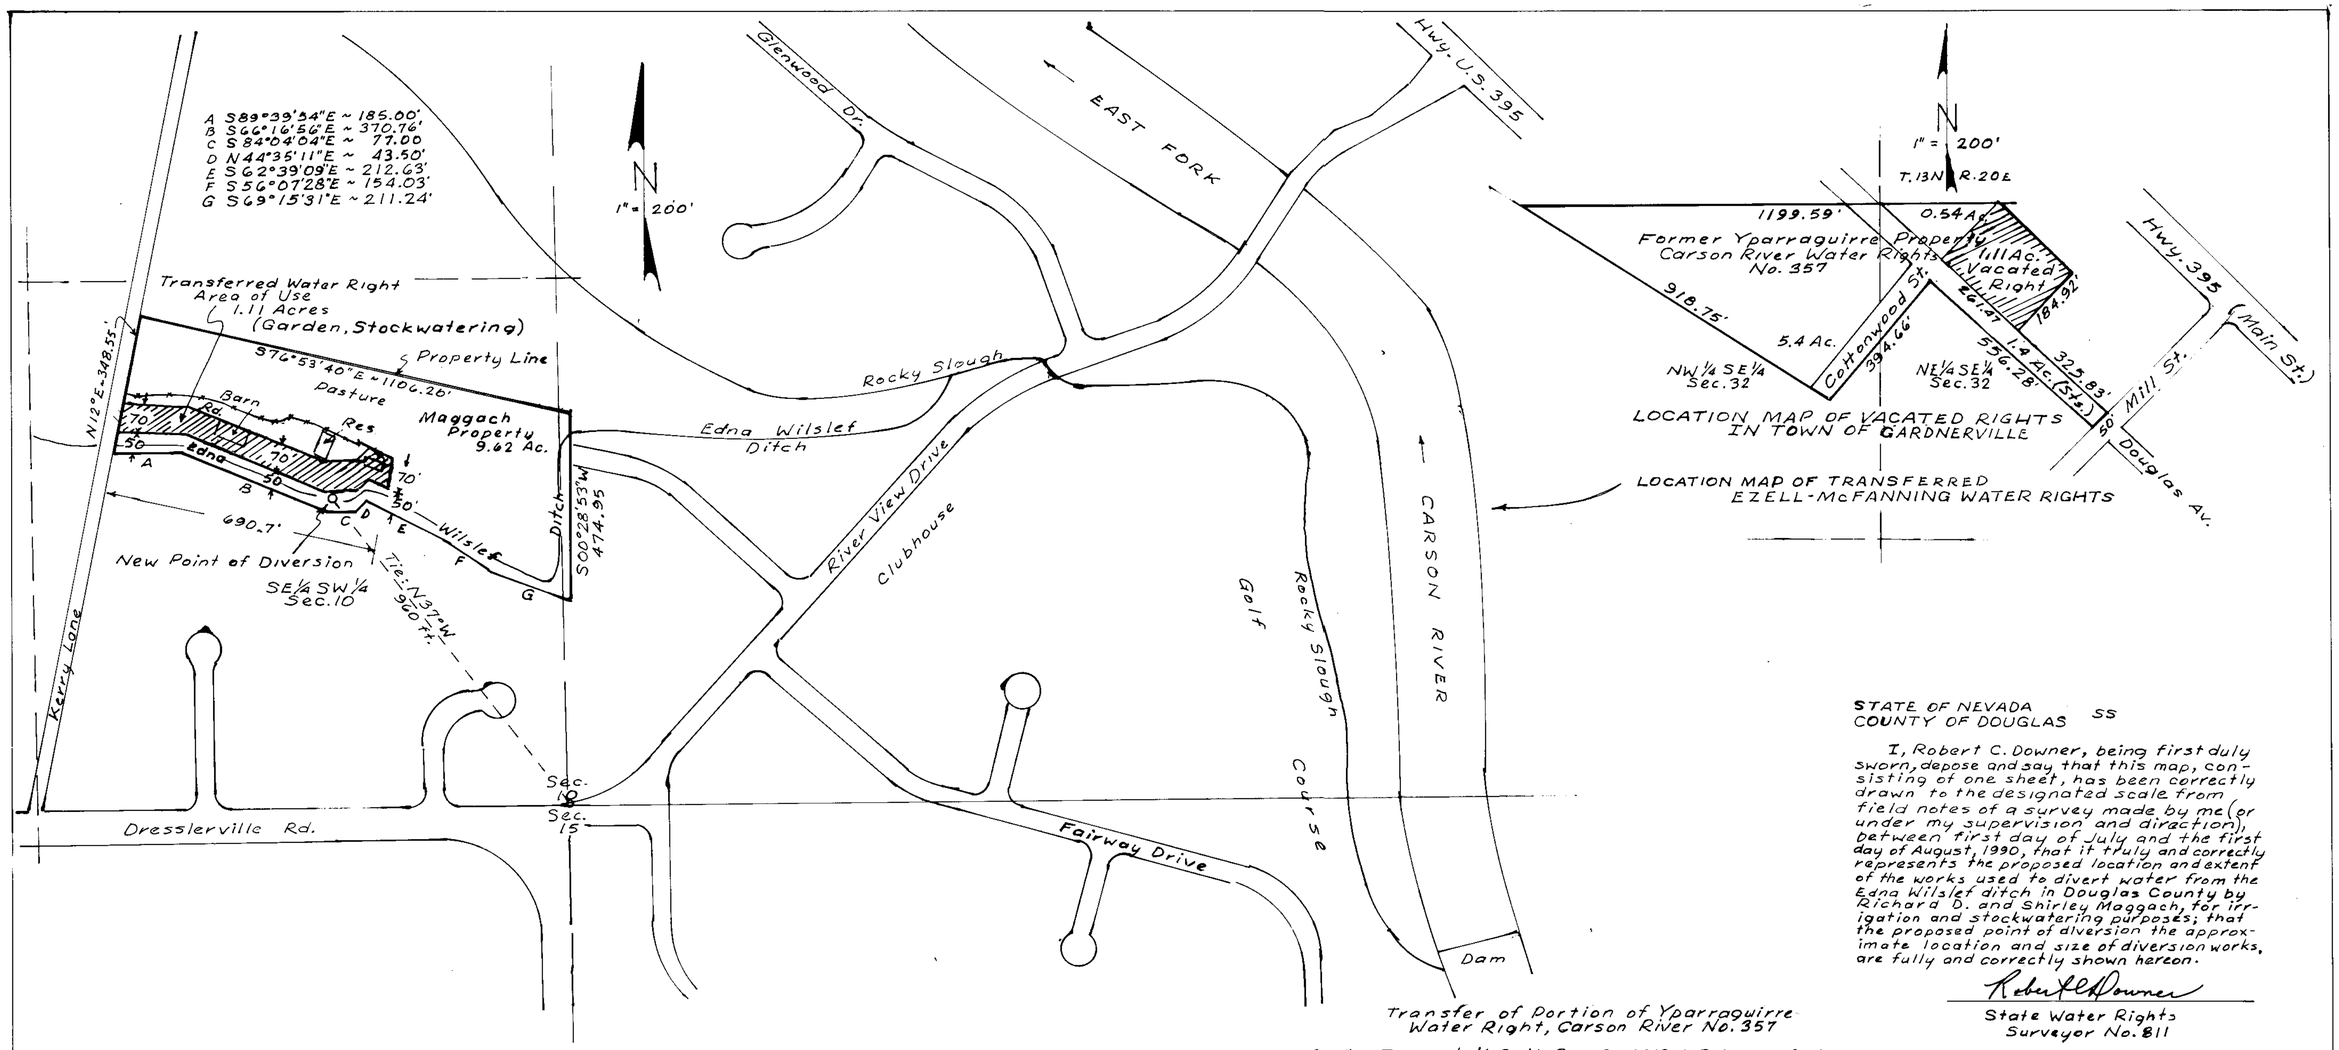

STATE OF NEVADA
COUNTY OF DOUGLAS ss

I, Robert C. Downer, being first duly sworn, depose and say that this map, consisting of one sheet, has been correctly drawn to the designated scale from field notes of a survey made by me (or under my supervision and direction), between first day of July and the first day of August, 1990, that it truly and correctly represents the proposed location and extent of the works used to divert water from the Edna Wilslef ditch in Douglas County by Richard D. and Shirley Maggach, for irrigation and stockwatering purposes; that the proposed point of diversion the approximate location and size of diversion works, are fully and correctly shown hereon.

Robert C. Downer
State Water Rights
Surveyor No. 811

Subscribed and sworn to before me this 10th day of Sept., 1990

Lois S. Edwards

Notary Public in and for ____ County, Nev.
My commission expires 1-8-92

LOIS S. EDWARDS
NOTARY PUBLIC - NEVADA
CARSON CITY
My Appt. Expires Jan. 8, 1992

Transfer of Portion of Yparraguirre Water Right, Carson River No. 357

1.00 Ac. From NE¼ SE¼ Sec.32, T.13N., R.20E., M.D.M. (Uncultivated Land)

1.11 Ac. To SE¼ SW¼ Sec.10, T.12.N., R.20E., M.D.M. (Garden, Landscaping)

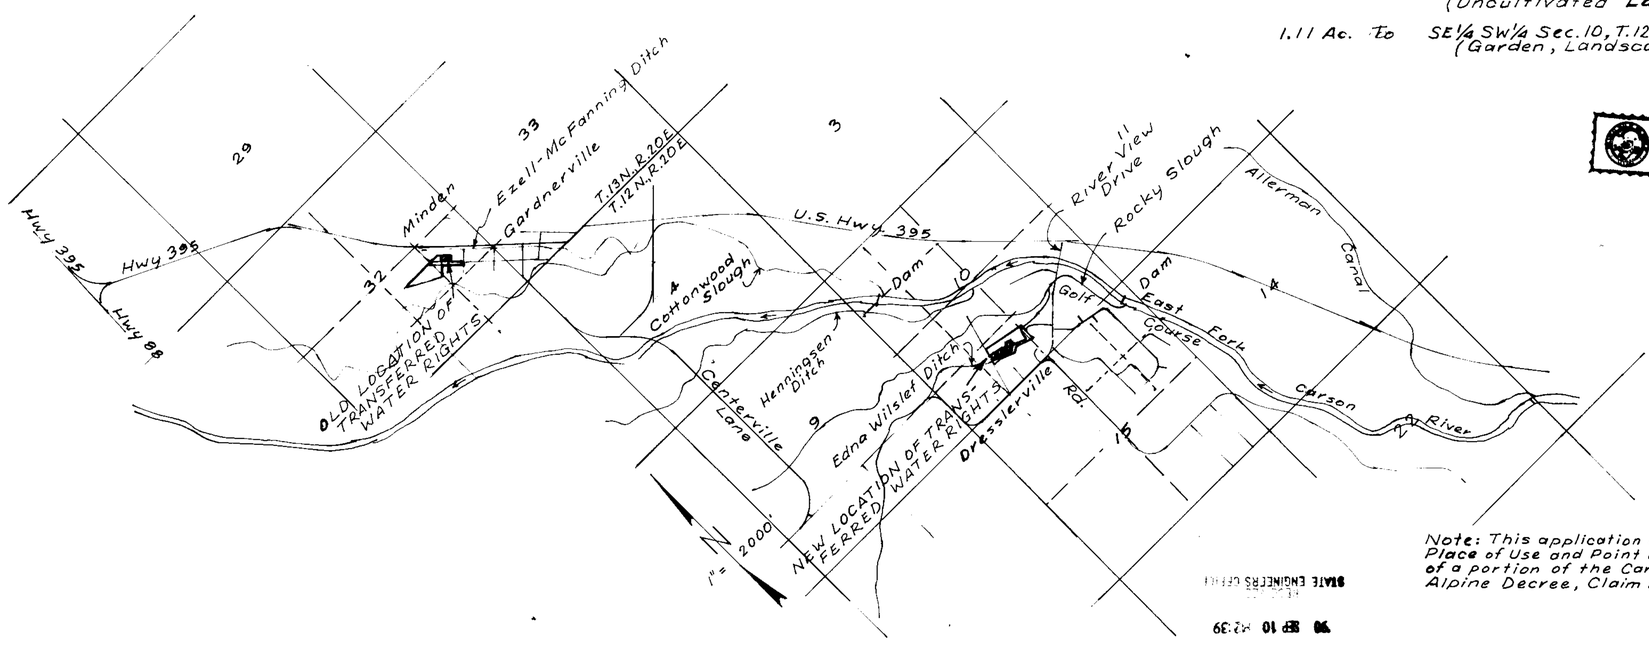

FILED
SEP 10 1990
STATE ENGINEER'S OFFICE

Note: This application changes the Place of Use and Point of Diversion of a portion of the Carson River Alpine Decree, Claim No. 357.

55255

MAD TO ACCOMPANY APPLICATION TO TRANSFER WATER RIGHTS FOR RICHARD D. & SHIRLEY MAGGACH IN DOUGLAS COUNTY, NEV.

SCALE AS SHOWN

Basis of Bearing is the South Sec. line of Sec. 10, T.12N., R.20E., M.D.M., S89°50'W

55255