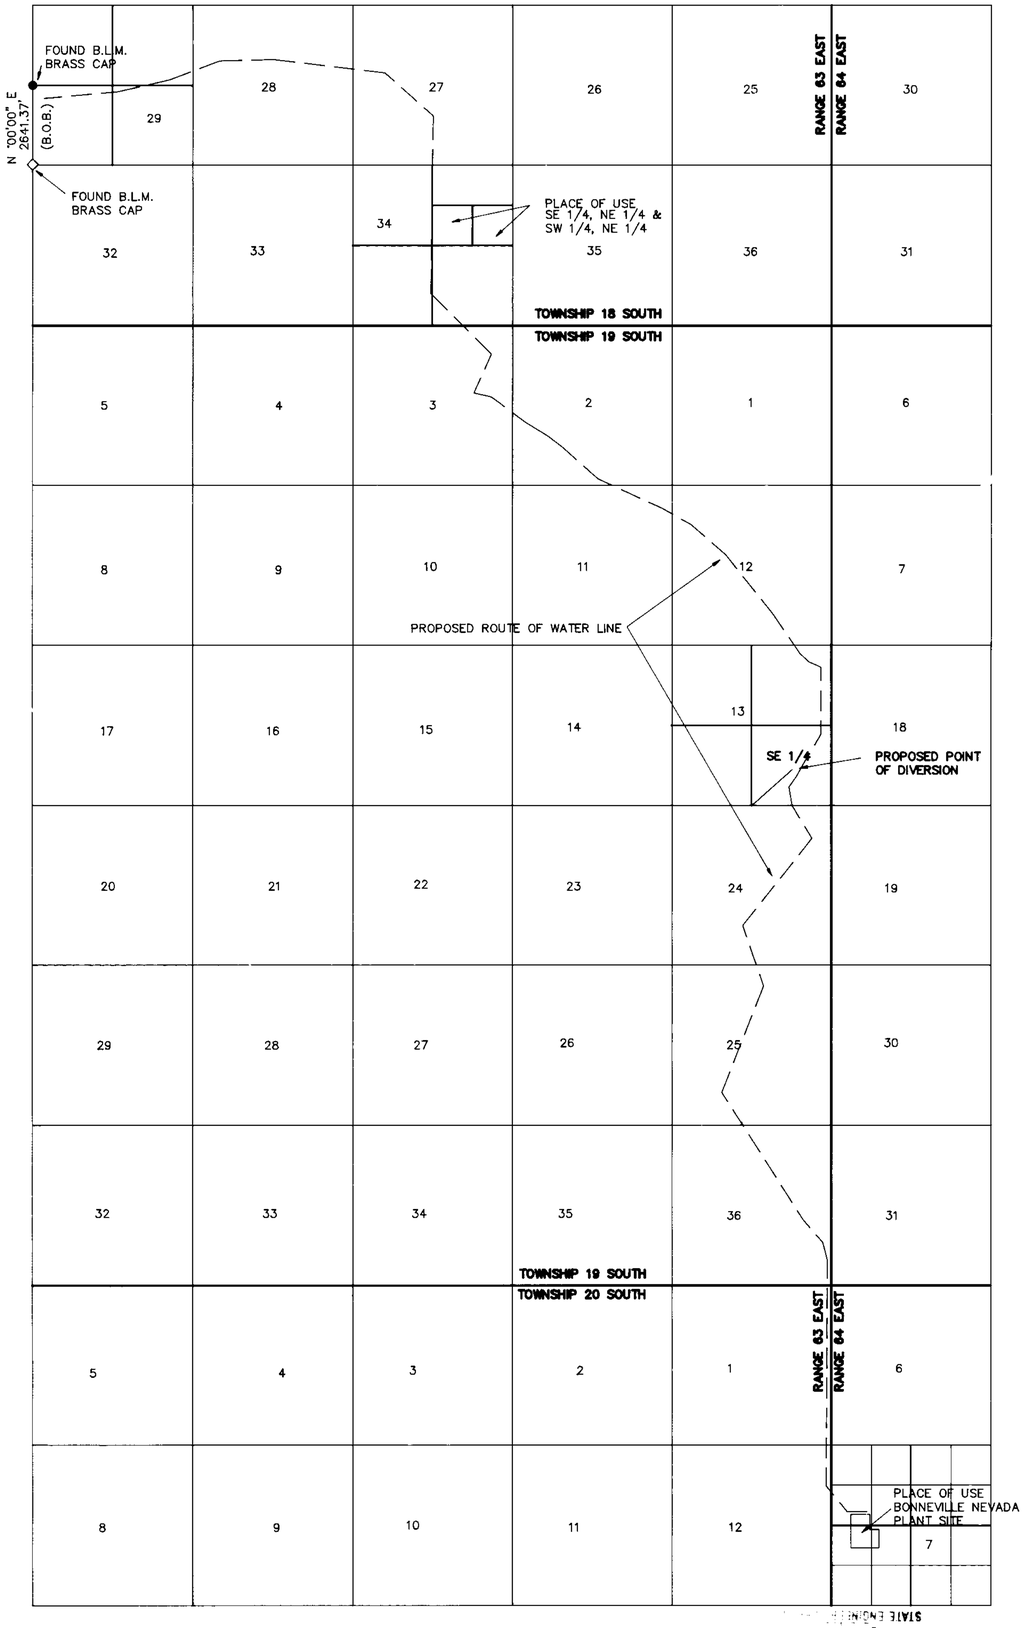

OVERALL MAP AND

PIPELINE ROUTE

(SCALE 1" = 2640'±)

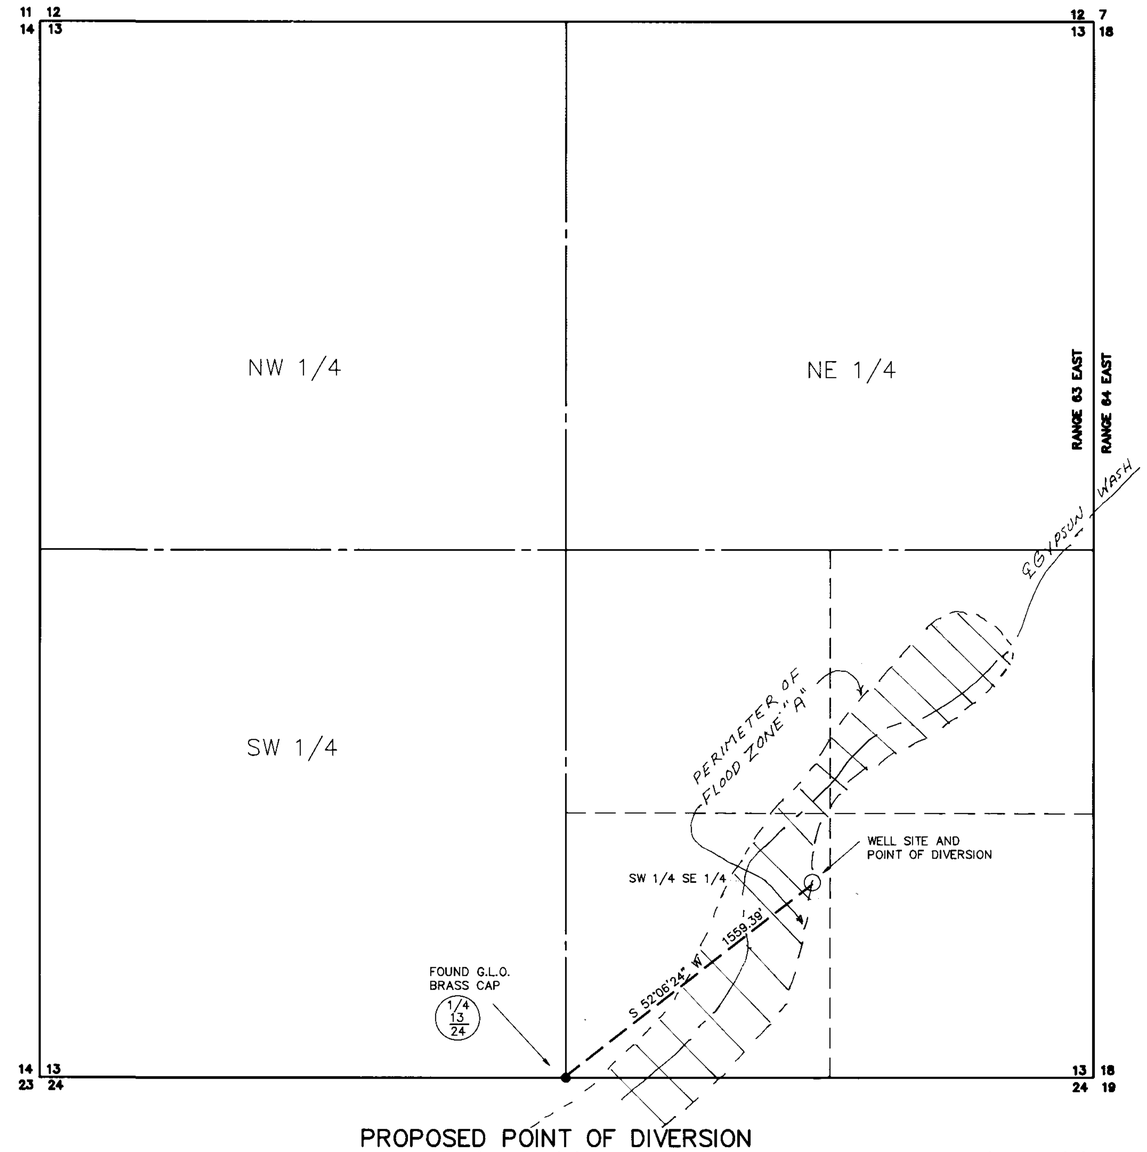

PROPOSED POINT OF DIVERSION
WITHIN THE SOUTHWEST QUARTER (SW 1/4) OF THE SOUTHEAST QUARTER (SE 1/4)
SECTION 13, TOWNSHIP 19 SOUTH, RANGE 63 EAST, M.D.B. & M.
CLARK COUNTY, NEVADA

STATE OF NEVADA } S.S.
COUNTY OF CLARK }

I, CHARLES E. CAVE, BEING FIRST DULY SWORN, DEPOSE AND SAY THAT THIS MAP CONSISTING OF ONE SHEET HAS BEEN CORRECTLY DRAWN TO THE DESIGNATED SCALE FROM FIELD NOTES OF A SURVEY MADE UNDER MY SUPERVISION AND DIRECTION ON THE 15 TH DAY OF MAY, 1991. THAT IT TRULY AND CORRECTLY REPRESENTS THE PROPOSED LOCATION AND EXTENT OF THE WORKS USED TO DIVERT WATER FROM AN UNDERGROUND SOURCE IN THE GYPSUM WASH AREA BY BONNEVILLE NEVADA CORPORATION FOR INDUSTRIAL USE (COGENERATION POWER PLANT), THAT THE PROPOSED POINT OF DIVERSION, THE APPROXIMATE LOCATION AND SIZE OF THE DIVERTING CHANNEL OR OTHER CONDUIT, THE PLACE AND MANNER OF USE AND THE LOCATION OF USE OF ALL OTHER STREAMS, WHICH ARE CROSSED BY OR CONNECTED WITH SAID WORKS ARE FULLY AND CORRECTLY DESIGNATED THEREON.

PROFESSIONAL LAND SURVEYOR STATE OF NEVADA
CHARLES E. CAVE
No. 6625
5/23/91

CHARLES E. CAVE
STATE WATER RIGHT SURVEYOR

SUBSCRIBED AND SWORN TO BEFORE ME THIS TH DAY OF MAY, 1991.

JACQUELIN RISNER
NOTARY PUBLIC IN AND FOR CLARK COUNTY, NEVADA

MY COMMISSION EXPIRES JUNE 6, 1993

RECEIVED
MAY 23 1991
Office of Water Resources
Beatty Office - Las Vegas, NV

GRAPHIC SCALE

400 0 200 400 800 1600

(IN FEET)
1 inch = 400 ft.

FILED
MAY 28 1991
STATE ENGINEER'S OFFICE

55271

BASIS OF BEARINGS

NORTH 00° 00' 00" EAST – THE WEST LINE OF THE SOUTHWEST QUARTER (SW 1/4) OF SECTION 29, TOWNSHIP 18 SOUTH, RANGE 63 EAST, M.D.B. & M., AS PER B.L.M. PLAT OF 1933.

MAP TO ACCOMPANY AN APPLICATION TO APPROPRIATE WATER

BY: BONNEVILLE NEVADA CORPORATION
FOR: INDUSTRIAL USE
FROM: AN UNDERGROUND SOURCE IN THE GYPSUM WASH AREA

BAUGHMAN AND TURNER, INC.
CIVIL ENGINEERING, LAND PLANNING AND LAND SURVEYING
1210 HINSON STREET, LAS VEGAS, NEVADA 89102
702–870–8771

55271