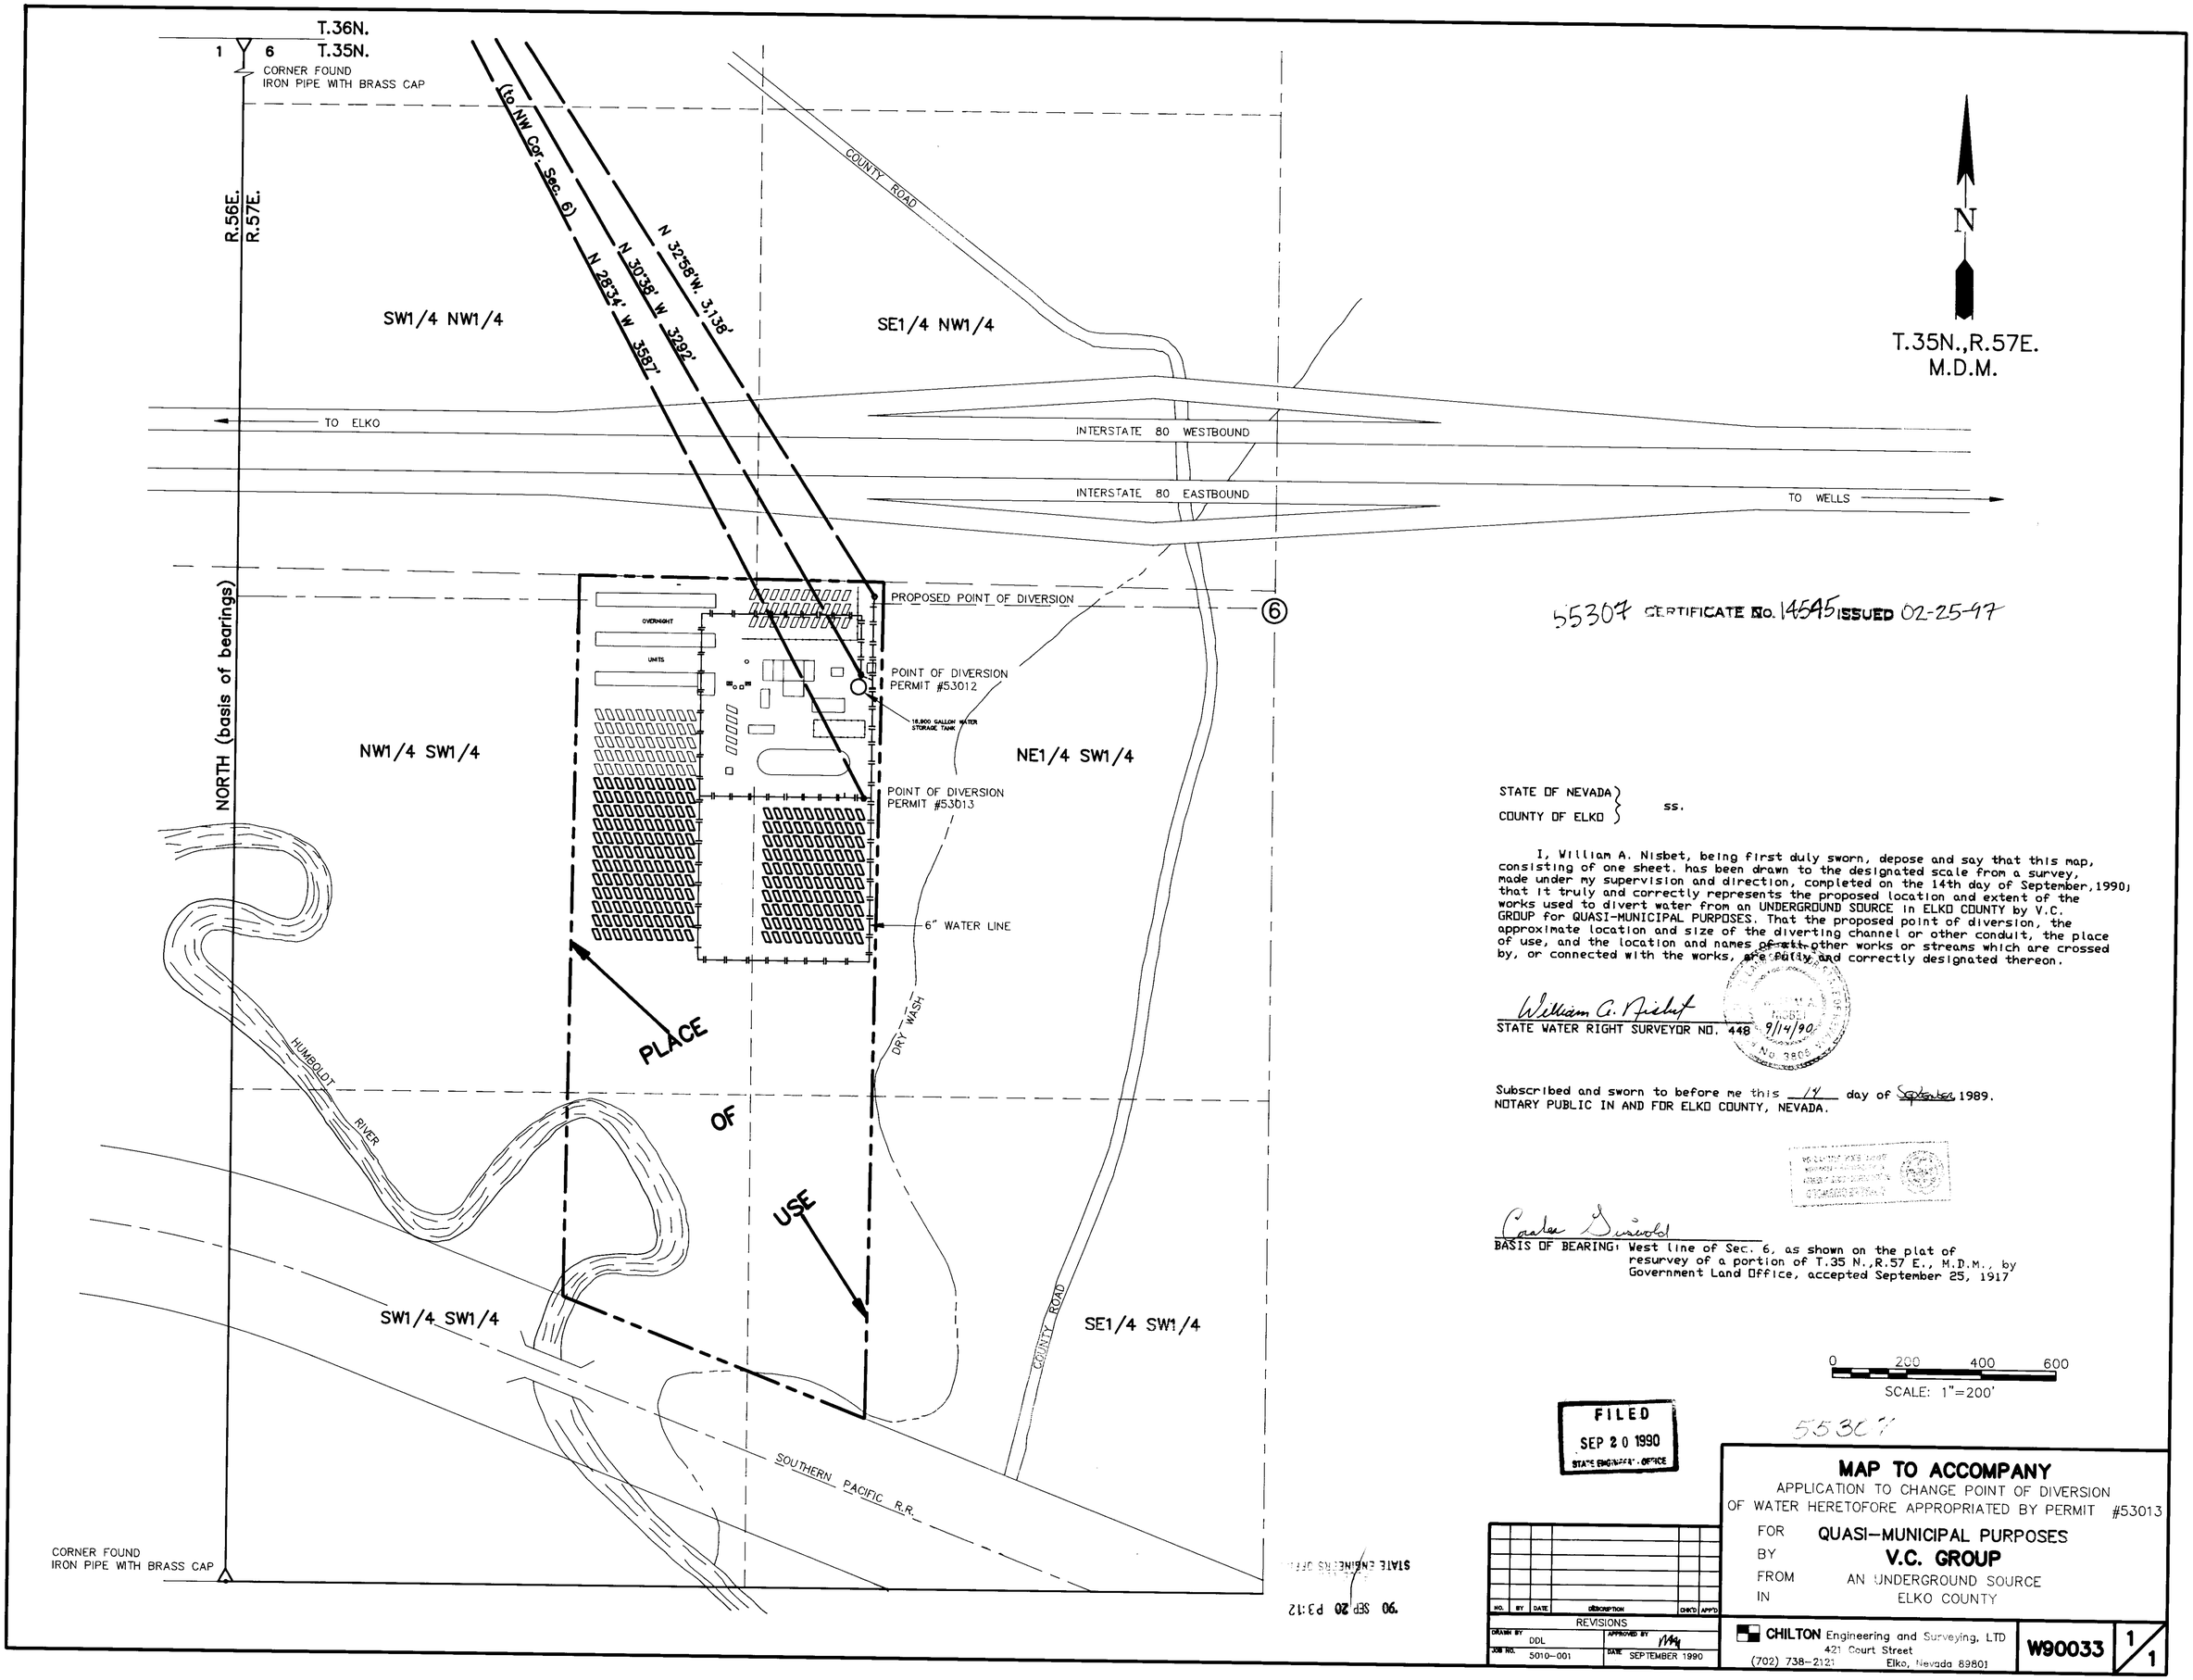

55307 CERTIFICATE No. 14545 ISSUED 02-25-97

STATE OF NEVADA }
COUNTY OF ELKO } ss.

I, William A. Nisbet, being first duly sworn, depose and say that this map, consisting of one sheet. has been drawn to the designated scale from a survey, made under my supervision and direction, completed on the 14th day of September, 1990; that it truly and correctly represents the proposed location and extent of the works used to divert water from an UNDERGROUND SOURCE in ELKO COUNTY by V.C. GROUP for QUASI-MUNICIPAL PURPOSES. That the proposed point of diversion, the approximate location and size of the diverting channel or other conduit, the place of use, and the location and names of all other works or streams which are crossed by, or connected with the works, are fully and correctly designated thereon.

William A. Nisbet
STATE WATER RIGHT SURVEYOR NO. 448 9/14/90

Subscribed and sworn to before me this 14 day of September 1989.
NOTARY PUBLIC IN AND FOR ELKO COUNTY, NEVADA.

Charles Griswold
BASIS OF BEARING: West line of Sec. 6, as shown on the plat of resurvey of a portion of T.35 N.,R.57 E., M.D.M., by Government Land Office, accepted September 25, 1917

0 200 400 600
SCALE: 1"=200'

FILED
SEP 20 1990
STATE ENGINEER'S OFFICE

55307

STATE ENGINEER'S OFFICE
'90 SEP 20 P3:12

NO.	BY	DATE	DESCRIPTION	CHK'D	APP'D

REVISIONS

DRAWN BY DDL
APPROVED BY
JOB NO. 5010-001
DATE SEPTEMBER 1990

MAP TO ACCOMPANY
APPLICATION TO CHANGE POINT OF DIVERSION
OF WATER HERETOFORE APPROPRIATED BY PERMIT #53013
FOR QUASI-MUNICIPAL PURPOSES
BY V.C. GROUP
FROM AN UNDERGROUND SOURCE
IN ELKO COUNTY

CHILTON Engineering and Surveying, LTD
421 Court Street
(702) 738-2121 Elko, Nevada 89801

W90033 1/1

83015 55307