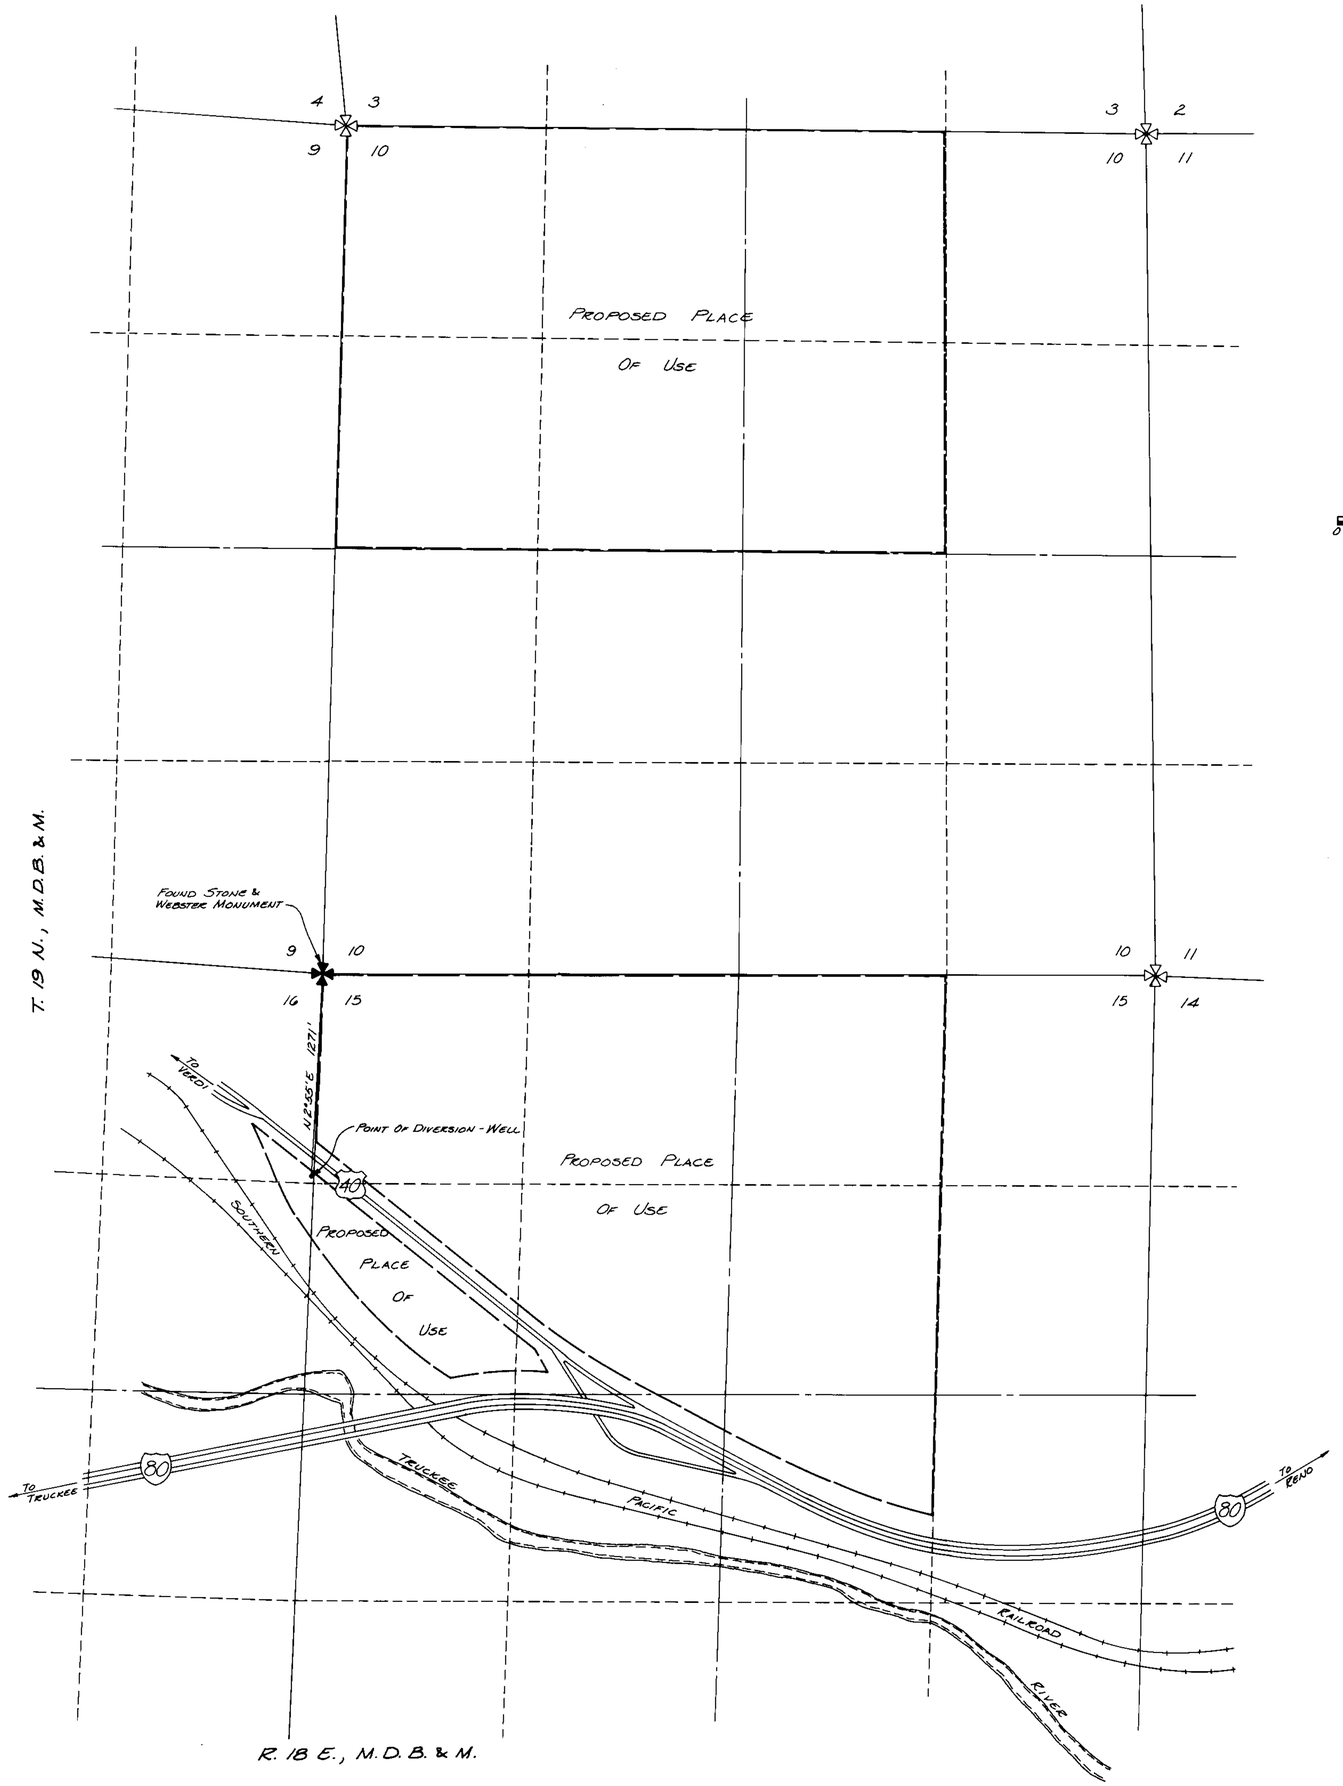

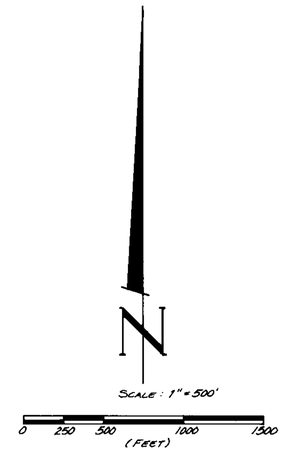

BASIS OF BEARINGS

THE BASIS OF BEARINGS IS RECORD OF SURVEY MAP NO. 1269, FILE NO. 589527, OFFICAL RECORDS OF WASHOE COUNTY.

STATE OF NEVADA
COUNTY OF WASHOE } SS

I, ERIK BEYER, BEING FIRST DULY SWORN, DEPOSE AND SAY THAT THIS MAP, CONSISTING OF 1 SHEET, HAS BEEN CORRECTLY DRAWN TO THE DESIGNATED SCALE AND CORRECTLY REPRESENTS THE EXISTING LOCATION OF A DOMESTIC WELL USED TO DIVERT WATER FROM AN UNDER-GROUND SOURCE IN WASHOE COUNTY, BY THE VERDI BUSINESS PARK FOR QUASI-MUNICIPAL PURPOSES, AND THAT THE POINT OF DIVERSION AND THE PLACE OF USE ARE FULLY AND CORRECTLY SHOWN THEREON.

Erik Beyer

ERIK BEYER, STATE WATER RIGHTS SURVEYOR, NO. 680

SUBSCRIBED AND SWORN TO BEFORE ME THIS 10TH DAY OF DECEMBER 1990. NOTARY PUBLIC IN AND FOR WASHOE COUNTY, NEVADA.

Barbara J. Suter

NOTARY PUBLIC
MY APPOINTMENT EXPIRES

55354

MAP

TO ACCOMPANY APPLICATION TO CHANGE THE POINT OF DIVERSON AND PLACE OF USE OF THE PUBLIC WATERS OF THE STATE OF NEVADA FOR QUASI-MUNICIPAL HERETOFORE APPROPRIATED UNDER PERMIT NO. 35112

BY LUCILLE PETERSON

ERIK BEYER & ASSOC., INC. 520 EDISON WAY RENO, NEVADA 89502

FILED
DEC 21 1990
STATE ENGINEER'S OFFICE

59608 55354