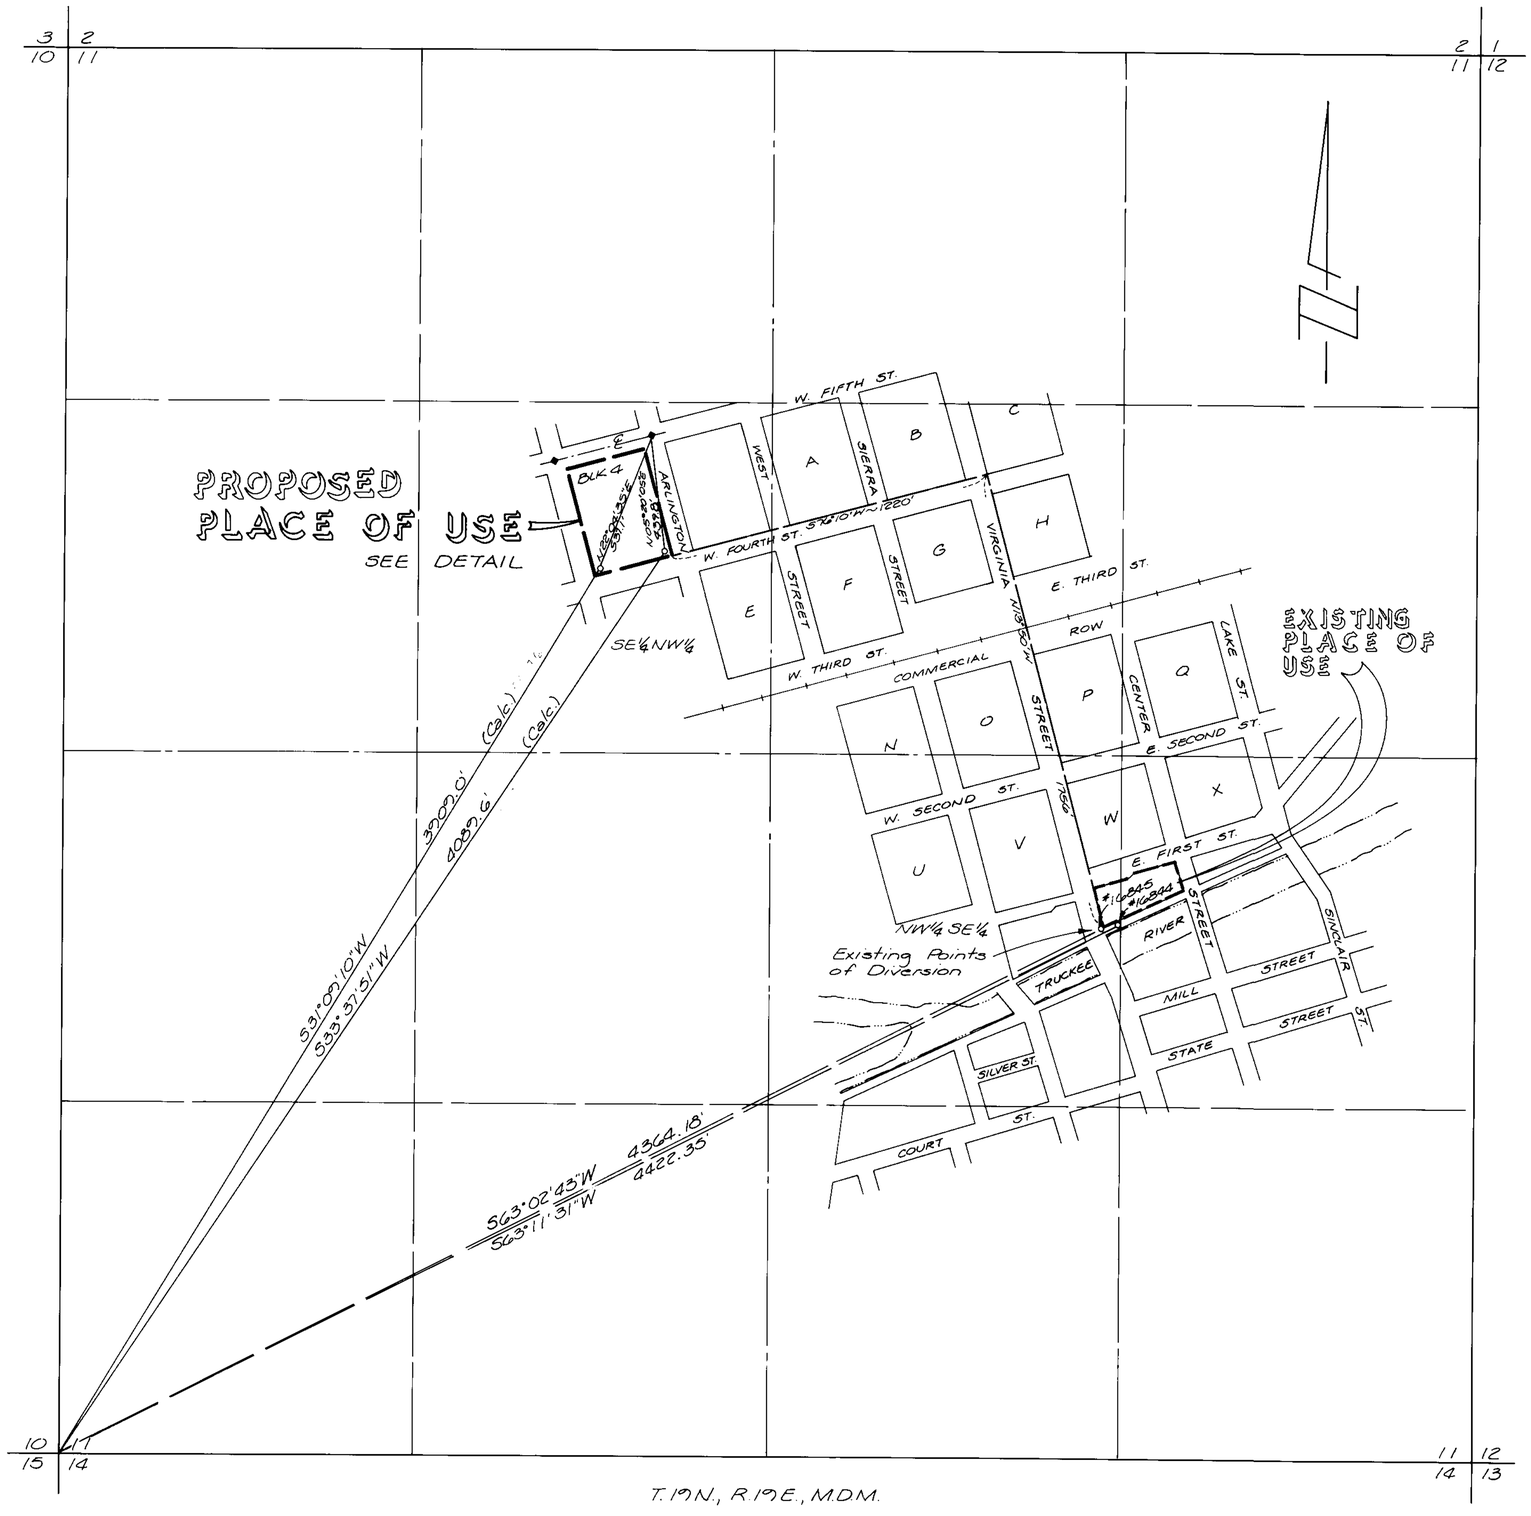

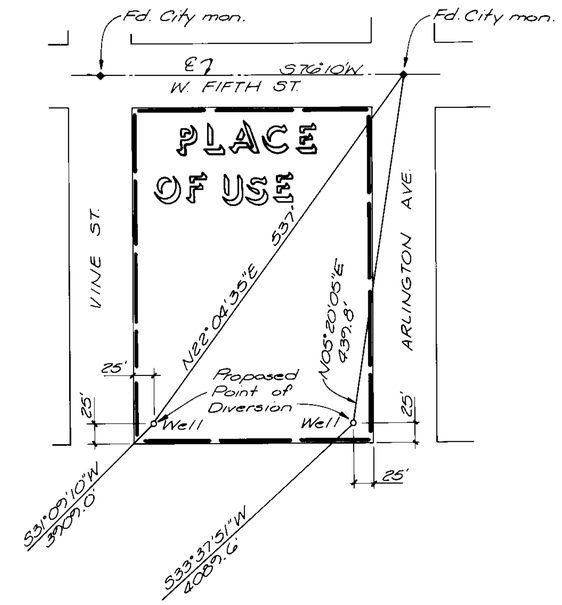

DETAIL
Scale: 1" = 100'

Basis of Bearings: East line of North Virginia Street ie N13°50'W

NOTE: THIS MAP WAS COMPILED FROM RECORD MAPS AND FIELD SURVEY.
REF: RENO TOWNSITE DATED AUGUST 1868
WESTERN ADDITION TO RENO DATED MAY 1876
RENO OFFICE OF CITY ENGINEER COMPILED MAPS
DATED JANUARY 1925 AND FEBRUARY 1926

STATE OF NEVADA
SS
COUNTY OF WASHOE

I, HARRY R. ERICSON, being first duly sworn, depose and say that this map, consisting of one sheet, has been correctly drawn to the designated scale from field notes of a survey made by me, or under my supervision and direction on the 20th day of July, 1990; that it truly and correctly represents the extent and location of the place of use and point of diversion of water heretofore appropriated under Permit Numbers 16844 and 16845 from an underground source in Washoe County by GEORGE KARADANIS and ROBERT MALOFF for commercial purposes; that the proposed point of diversion, proposed place of use, existing point of diversion, existing place of use, the location and names of all other works, the boundary of all lands showing by 40-acre subdivisions and the areas proposed to be served are fully and correctly designated hereon.

HARRY R. ERICSON
STATE WATER RIGHT SURVEYOR NO. 332

Subscribed and sworn to before me on this 30th day of July, 1990.

NOTARY PUBLIC

300 0 300 600 900
Scale: 1" = 300'

FILED
OCT 12 1990
STATE ENGINEER'S OFFICE

STATE ENGINEER'S OFFICE
'90 OCT 12 P3:15

55376

MAP TO ACCOMPANY APPLICATION TO CHANGE POINT OF DIVERSION, PLACE OF USE AND MANNER OF USE OF WATER HERETOFORE APPROPRIATED UNDER PERMIT NUMBERS 16844 & 16845 FOR COMMERCIAL PURPOSES BY GEORGE KARADANIS AND ROBERT MALOFF FROM AN UNDERGROUND SOURCE IN WASHOE COUNTY, NEVADA

sea ENGINEERS/PLANNERS
950 INDUSTRIAL WAY
SPARKS, NEVADA

JOB NO. 2031-01-1
DATE July 1990
DR. MCW

55376 55375