


SITE MAP
PROPOSED POINT OF DIVERSION

POR. SE 1/4, SE 1/4, SEC.36
T.19 N., R.19 E., M.D.B.& M.

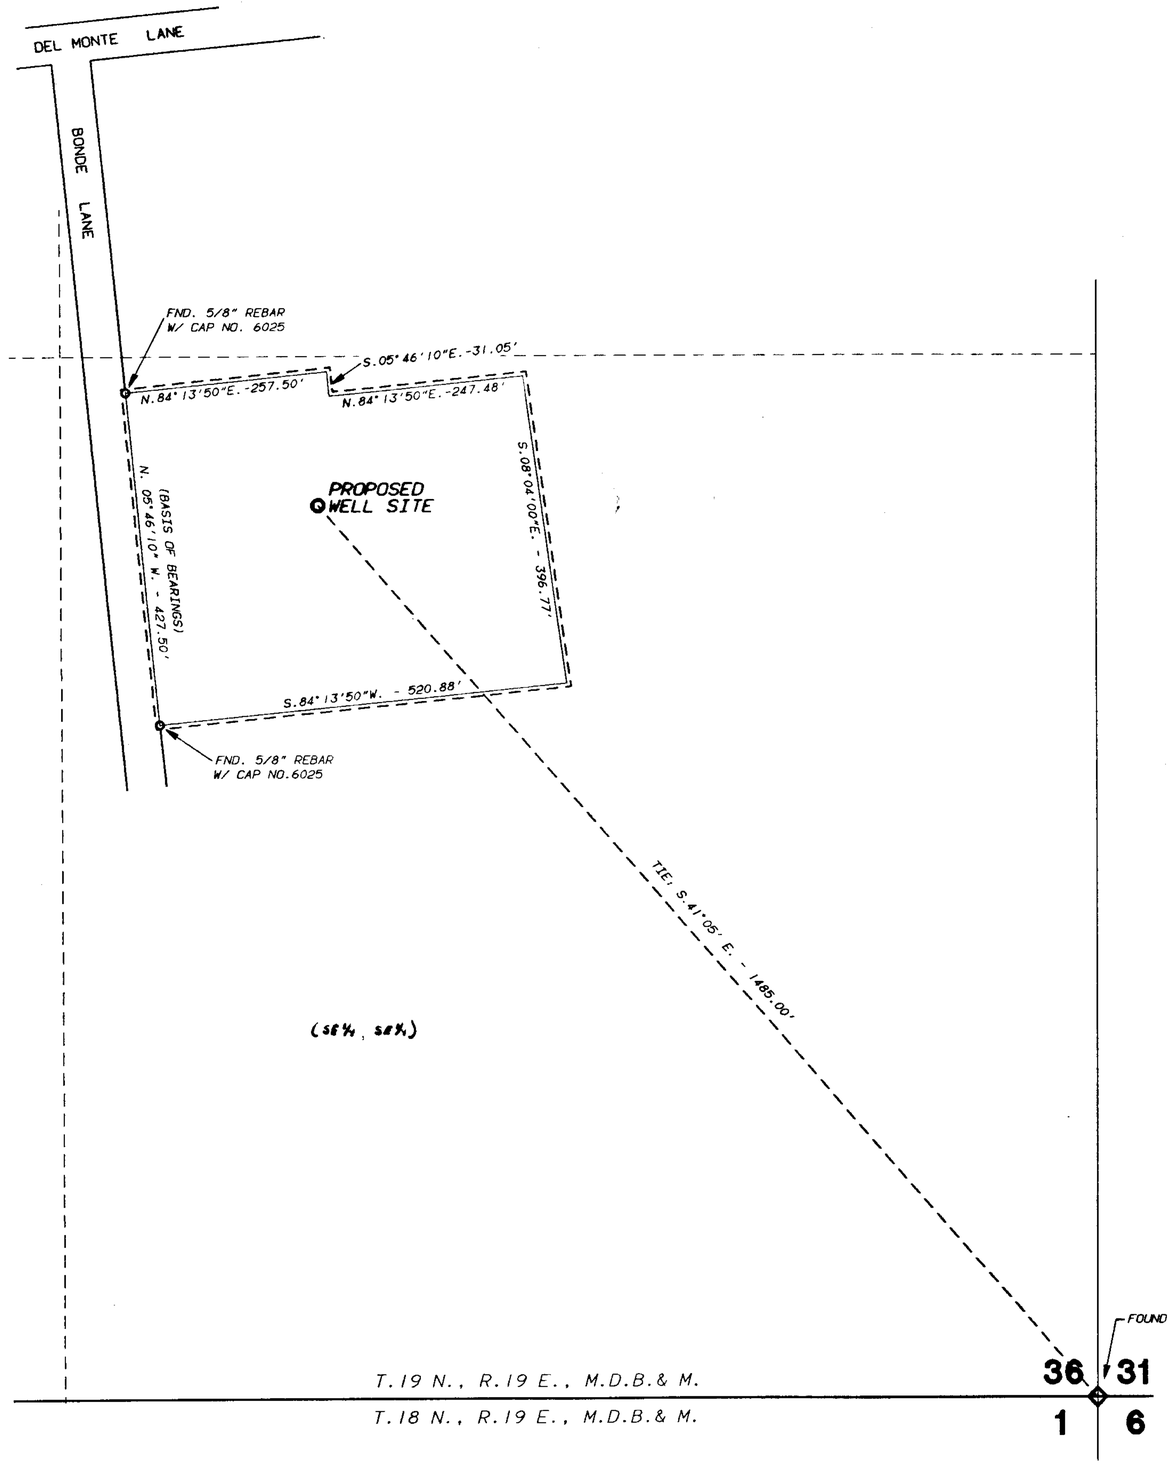


LOCATION MAP
SCALE: 1"= 3000'

U.S.GEOLOGICAL SURVEY MT. ROSE NE. NEVADA
7.5 MINUTE TOPOGRAPHIC SERIES
1982 MAGNETIC NORTH DECLINATION 16.5°

NORTH

M.D.B.& M.

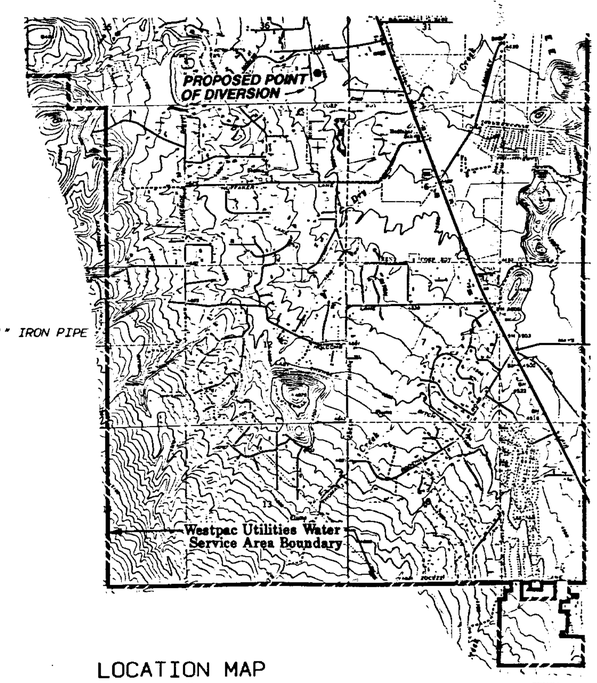BASIS OF BEARINGS:

THE EAST LINE OF BONDE LANE AS SHOWN ON RECORD OF SURVEY 1067, FILED IN THE OFFICE OF THE WASHOE COUNTY RECORDER. I.E. N.05°46'10"W.

STATE OF NEVADA
COUNTY OF WASHOE S.S.

I, ROBERT SQUIRES, BEING DULY SWORN, DEPOSE AND SAY THAT THIS MAP CONSISTING OF ONE SHEET HAS BEEN CORRECTLY DRAWN TO THE DESIGNATED SCALE, FROM DATA OBTAINED FROM SIERRA PACIFIC POWER COMPANY SURVEY NOTES, THAT THE MAP TRULY REPRESENTS THE PROPOSED WORKS TO DIVERT WATER FROM AN UNDERGROUND SOURCE IN WASHOE COUNTY, NEVADA, FOR MUNICIPAL AND DOMESTIC USE BY WESTPAC UTILITIES, A DIVISION OF SIERRA PACIFIC POWER COMPANY, THE LOCATION OF THE POINT OF DIVERSION AND PLACE OF USE ARE CORRECTLY DESIGNATED HEREON.

Robert A. Squires
ROBERT SQUIRES
STATE WATER RIGHT SURVEYOR NO.796

ON December 3, 1990, PERSONALLY APPEARED BEFORE ME, A NOTARY PUBLIC, ROBERT SQUIRES, WHO ACKNOWLEDGED THAT HE EXECUTED THE WITHIN INSTRUMENT.

Kenneth C. Briscoe
NOTARY PUBLIC

KENNETH C. BRISCOE
Notary Public - State of Nevada
Appointment Recorded in Carson City
MY APPOINTMENT EXPIRES JAN. 21, 1993

PROPOSED PLACE OF USE

THE CERTIFIED WATER SERVICE AREA OF WESTPAC UTILITIES, A DIVISION OF SIERRA PACIFIC POWER COMPANY, AS DESCRIBED IN THE LEGAL DESCRIPTION, AND SHOWN ON THE SUPPORTING MAP OF THE CERTIFIED WATER SERVICE AREA ON FILE WITH THE STATE ENGINEERS OFFICE.

SCALE: 1"= 100'
100 50 0 100 200 300

55437 CHANGE POU OF PORTION

MAP TO ACCOMPANY APPLICATION TO CHANGE POINT OF DIVERSION OF A PORTION OF PERMIT NO.20371, CERTIFICATE 6116, OF AN UNDERGROUND SOURCE IN WASHOE COUNTY, NEVADA BY WESTPAC UTILITIES, A DIVISION OF SIERRA PACIFIC POWER COMPANY

FILED
DEC 03 1990
STATE ENGINEER'S OFFICE

Westpac Utilities
A DIVISION OF SIERRA PACIFIC POWER COMPANY

DATE: OCT. '90
DRAWN BY: JHR
CHECKED BY: RS

RECEIVED
STATE ENGINEERS OFFICE
'90 DEC -3 AM 9:47

55437