STATE OF NEVADA
SS
COUNTY OF WASHOE

I, Richard W. Arden, being first duly sworn, depose and say that this map, consisting of one sheet, has been correctly drawn to the designated scale from field notes of a survey made by me, or under my supervision and direction, between the 8th day of October and the 30th day of October, 1990; that it truly and correctly represents the proposed location and extent of the works used to divert water from an underground source in Pershing County by Robert C. and Diana L. Vesco for irrigation and domestic purposes; that the proposed point of diversion, the approximate location and size of the diverting channel, all reservoirs or basins, the location and names of all other works which will cross or connect with the proposed works, and the boundary of all lands, showing by 40-acre subdivisions, the areas proposed to irrigated are fully and correctly designated hereon.

RICHARD W. ARDEN
STATE WATER RIGHT SURVEYOR NO. 307

Subscribed and sworn to before me on this 2nd day of Nov., 1990.

NOTARY PUBLIC

CARRIE ANN ADAMS
Notary Public - State of Nevada
Appointment Recorded in Washoe County
MY APPOINTMENT EXPIRES JUNE 25, 1991

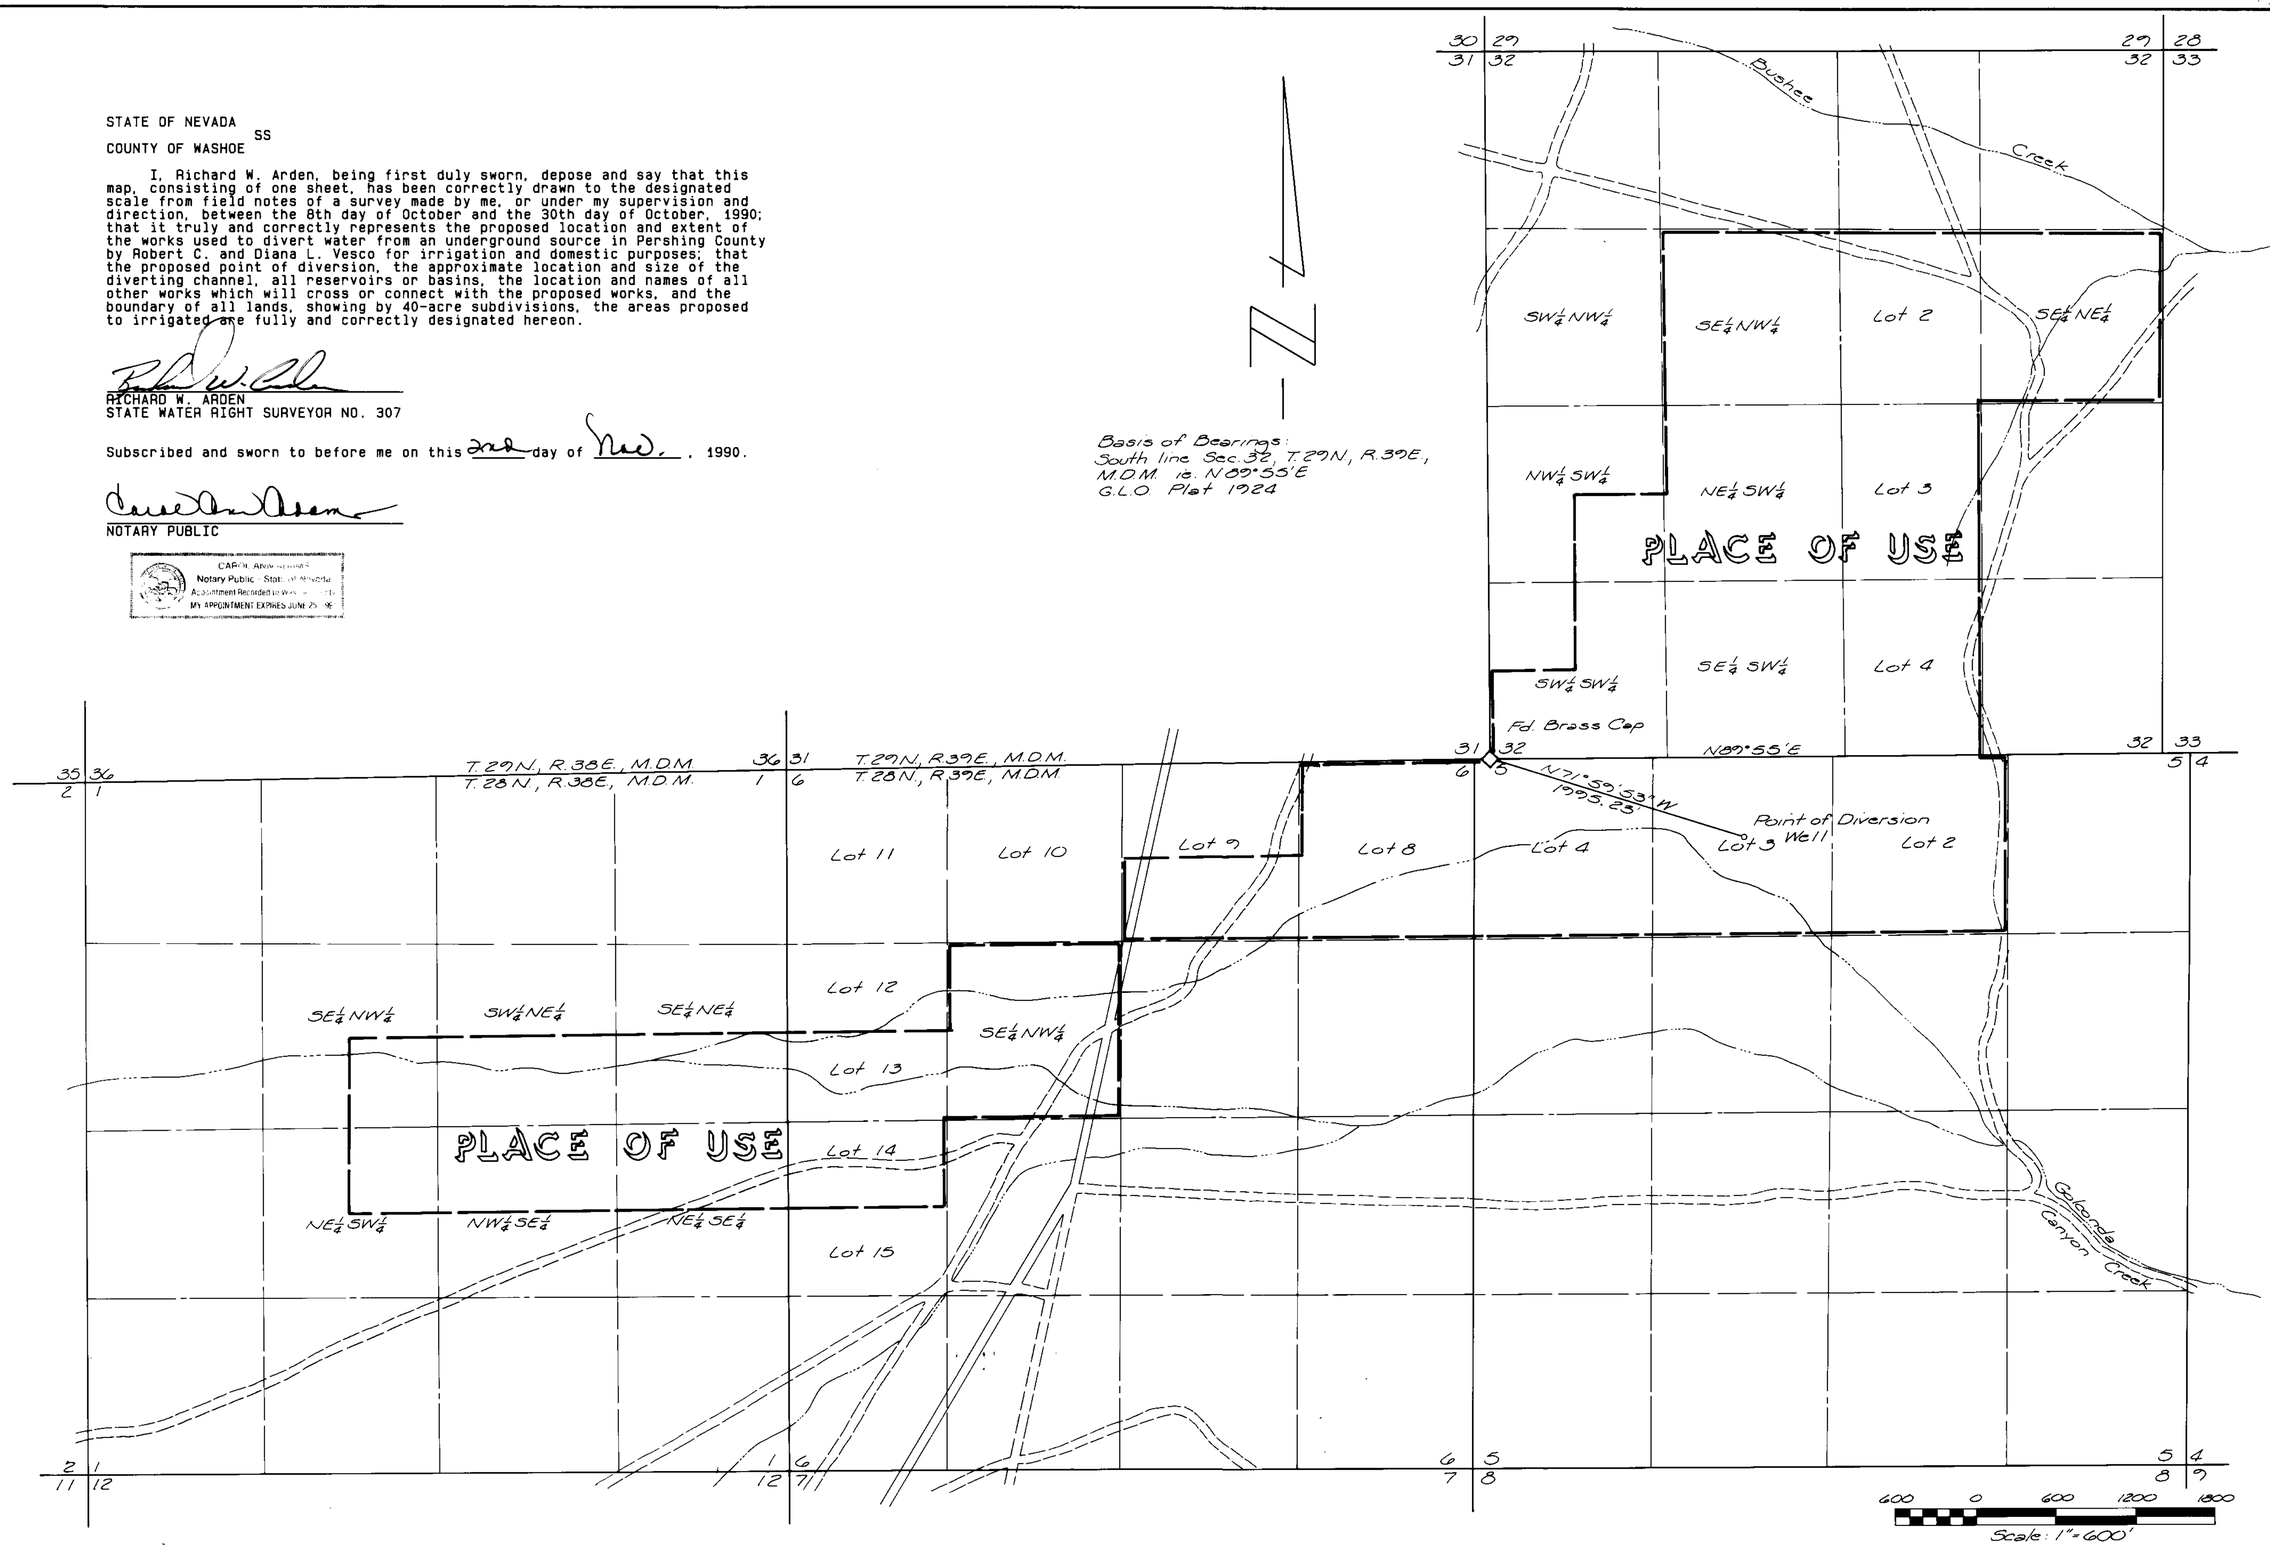

FILED
NOV 5 1990
STATE ENGINEER'S OFFICE

55444

MAP TO ACCOMPANY APPLICATION TO APPROPRIATE WATER FOR IRRIGATION & DOMESTIC PURPOSES BY ROBERT C. & DIANA L. VESCO FROM AN UNDERGROUND SOURCE IN PERSHING COUNTY, NEVADA

sea ENGINEERS/PLANNERS
950 INDUSTRIAL WAY
SPARKS, NEVADA

JOB NO. 163-01-1
DATE Nov., 1990
DR. MCW

55444