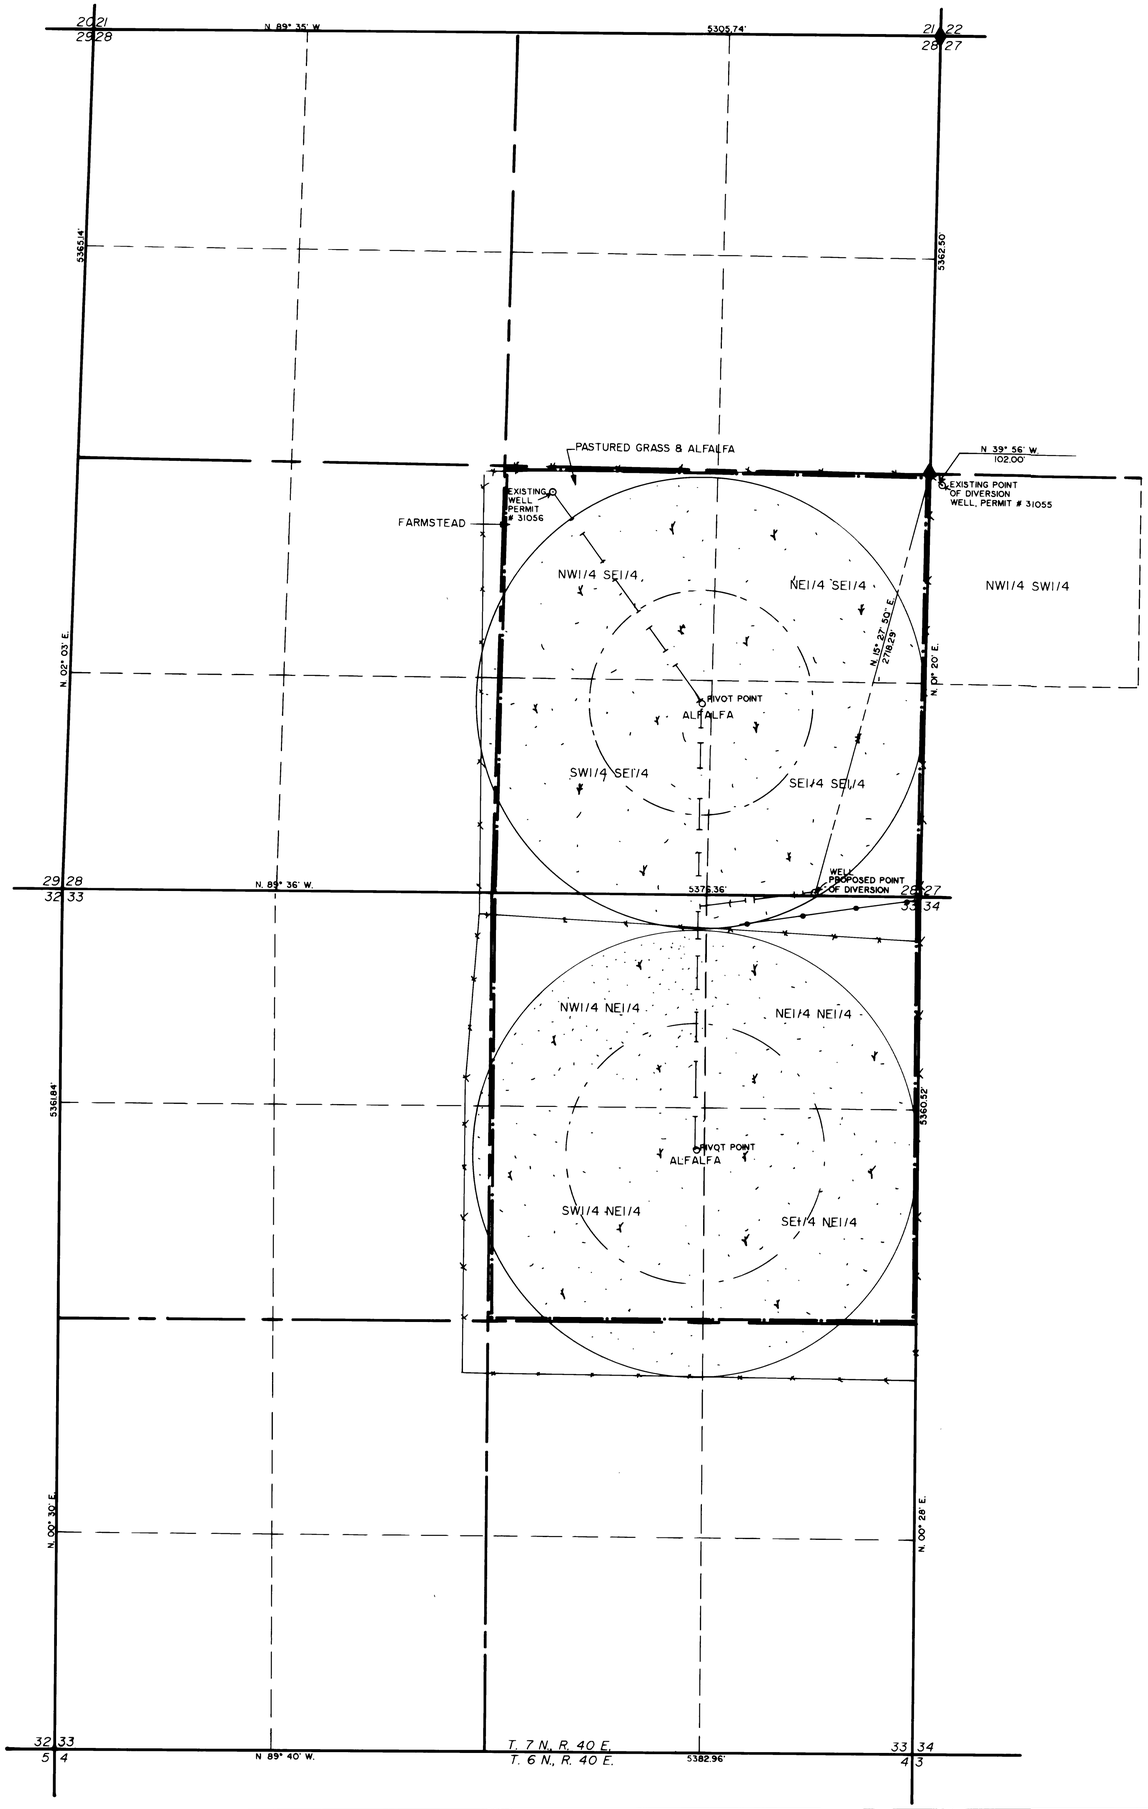

STATE OF NEVADA
COUNTY OF NYE } SS

I, WALLACE T. BOUNDY, BEING FIRST DULY SWORN DEPOSED AND SAY THAT THIS MAP, CONSISTING OF ONE SHEET, HAS BEEN CORRECTLY DRAWN TO DESIGNATED SCALE FROM FIELD NOTES OF A SURVEY MADE ON Oct. 10th, 1990, THAT IT TRULY AND CORRECTLY REPRESENTS THE PROPOSED LOCATION AND EXTENT OF THE WORKS TO DIVERT WATER FROM AN UNDERGROUND SOURCE, IN NYE COUNTY, NEVADA BY DICK & SAMMIE REASON, FOR IRRIGATION PURPOSES, THAT THE POINT OF DIVERSION, THE APPROXIMATE LOCATION AND SIZE OF THE DIVERTING CHANNEL, ALL RESERVOIRS OR BASINS, THE LOCATION AND NAMES OF ALL OTHER WORKS WHICH WILL CROSS OR CONNECT WITH PURPOSED WORKS AND THE BOUNDARIES OF ALL LANDS SHOWING THE AREAS PROPOSED TO BE IRRIGATED, ARE FULLY AND CORRECTLY DESIGNATED THEREON.

Wallace T. Boundy
STATE WATER RIGHT SURVEYOR # 584

REGISTERED LAND SURVEYOR · STATE OF NEVADA · WALLACE T. BOUNDY · No. 2518

Subscribed and sworn to before me this 20th day of Nov 1990.

Terri Godfrey
NOTARY PUBLIC IN AND FOR NYE COUNTY, NEVADA

MY COMMISSION EXPIRES July 20, 1992

OFFICIAL SEAL
TERRI GODFREY
NOTARY PUBLIC-STATE OF NEVADA
NYE COUNTY, NEVADA
My commission expires Jul 20, 1992

BASIS OF BEARING

THAT LINE BETWEEN THE NE COR. AND THE E1/4 COR. OF SEC. 28, T. 7 N., R. 40 E., M.D.B.&M. AS BEING N. 01° 20' E. AS PER B.L.M. TOWNSHIP PLAT DATED OCTOBER 12, 1962.

LEGEND

- ◆ FND. COR., STANDARD PIPE W/BRASS CAP OUT OF GROUND PROPERLY LABELED, 1959.
- ○ SET IRON PIN, R.L.S. 2518
- UNDERGROUND 10" PIPELINE
- PLACE OF USE

SCALE: 1" = 500'
0 100 300 500 1000 1500

55449

MAP TO ACCOMPANY APPLICATION TO CHANGE POINT OF DIVERSION OF A PORTION OF THE WATERS UNDER PERMIT # 31055

IN: SEI/4 SEI/4 SECTION 28, T. 7 N., R. 40 E, M.D.B.&M., LOWER SMOKY VALLEY, NYE COUNTY, NEVADA.

FOR: DICK & SAMMIE REASON
HIGH DESERT HAY & LIVESTOCK
ROUTE 2, BOX 22
ROUND MOUNTAIN, NEVADA 89045

FILED
NOV 8 1990
STATE ENGINEER'S OFFICE

BOUNDY LAND SURVEYING

55449