T.19 N., R.65 E., M.D.B. & M.

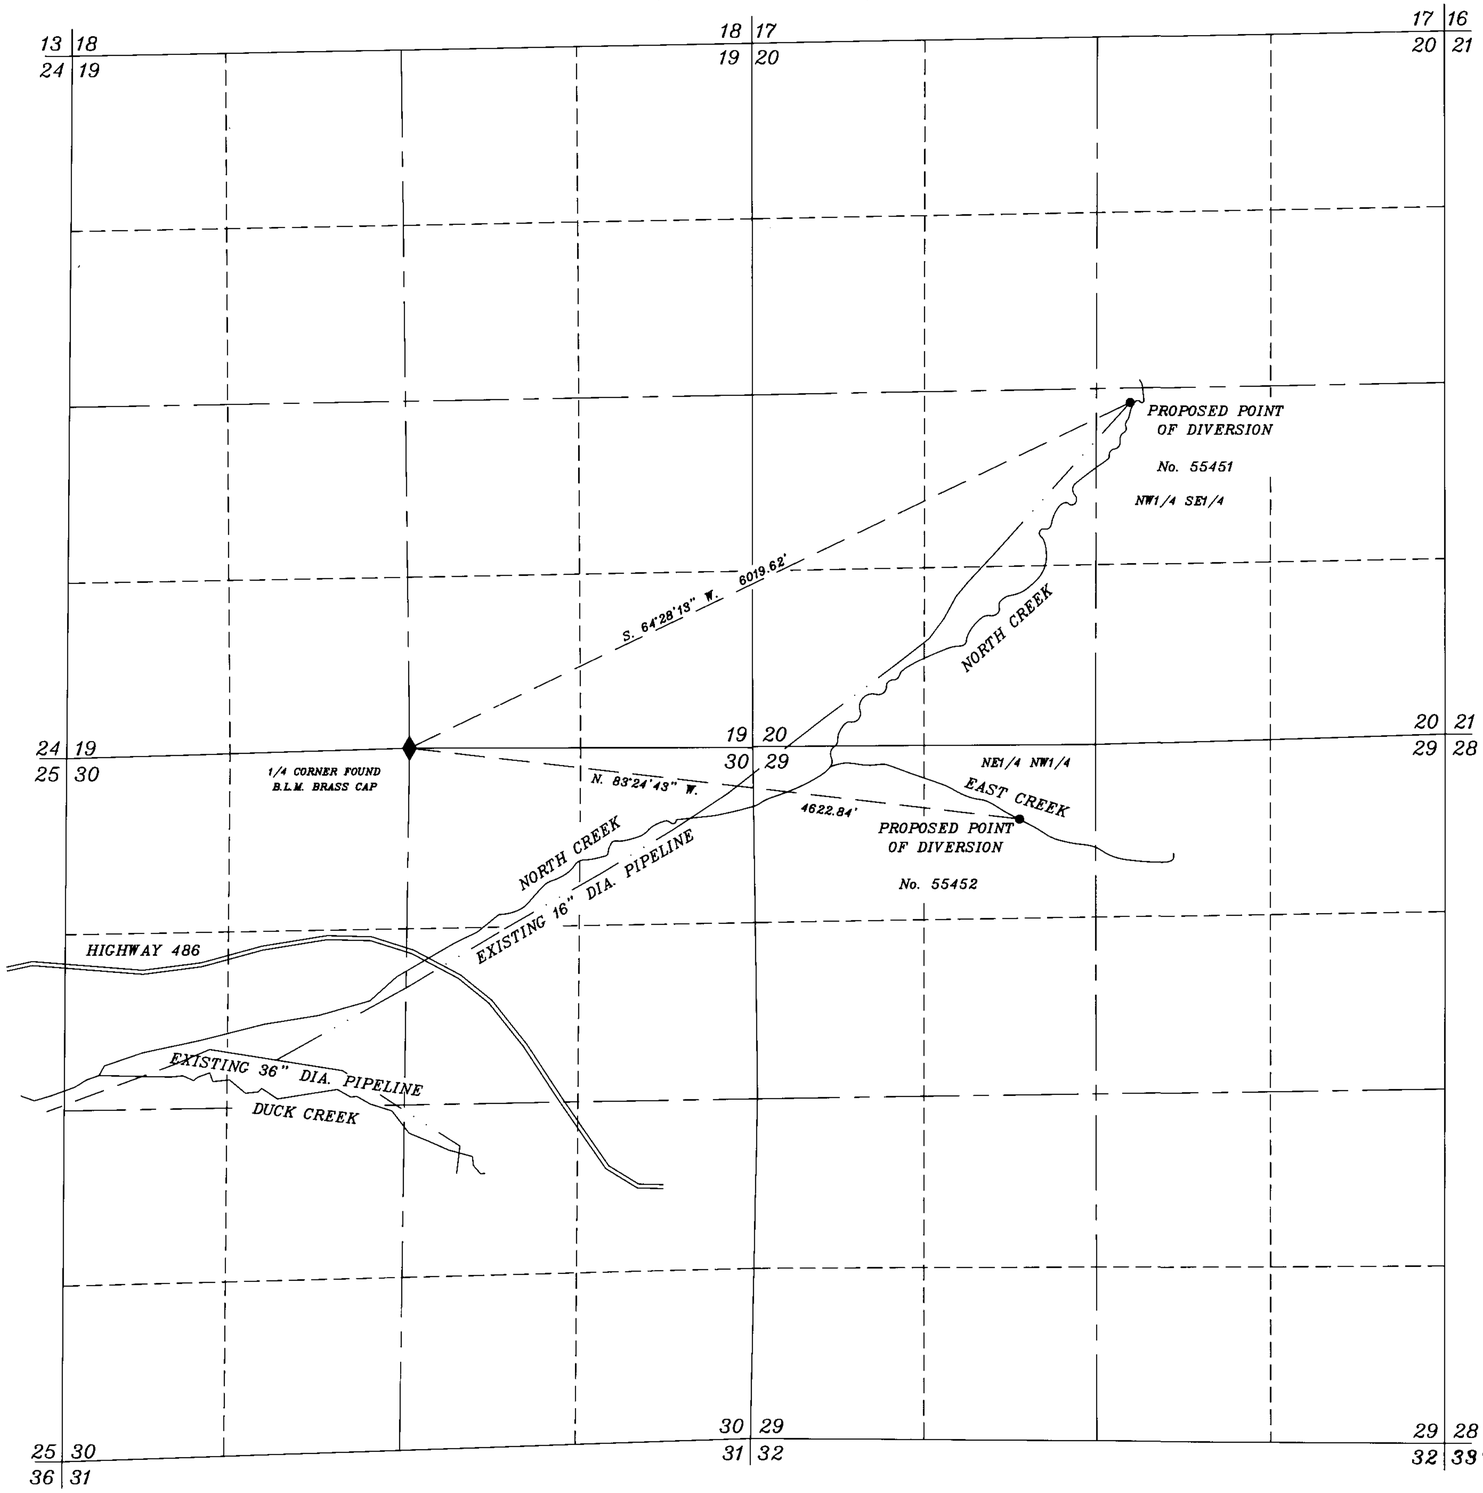

BASIS OF BEARING
BY SOLAR OBSERVATION

STATE OF NEVADA
County of White Pine } SS

I, Richard W. Forman, being first duly sworn, depose and say that this map, consisting of two sheets, has been correctly drawn to the designated scale from field notes of a survey made under my supervision and direction on the 30th day of January, 1991; that it truly and correctly represents the proposed location and extents of the works used to divert water from North Creek and East Creek in White Pine County, by McGill-Ruth Consolidated Sewer and Water General Improvement District for municipal and domestic purposes. That the proposed point of diversion, the approximate location and size of the diverting channel, all reservoirs or basins, the locationand names of all other works which will cross or connect with the proposed works, are fully and correctly designed thereon.

Richard W. Forman
State Water Right Surveyor

Subscribed and sworn to before me this 19th day of March, 1991.

Renee E. Knutson
Notary Public in and for White Pine County, Nevada.

RENEE E. KNUTSON
Notary Public - State of Nevada
Appointment Recorded in White Pine County
MY APPOINTMENT EXPIRES DEC. 14, 1994

0 600 1200 1800 2400
SCALE 1" = 600'

55451-52 SHEET No.1 OF 2 SHEETS

FILED
MAR 31 1991
STATE ENGINEER'S OFFICE

SURVEYED AND MAPPED
BY
BOUNDY & FORMAN, INC.
ELY, NEVADA
MARCH, 1991

MAP TO ACCOMPANY
APPLICATION TO APPROPRIATE WATER
UNDER APPLICATION Nos. 55451 & 55452
FOR MUNICIPAL & DOMESTIC
BY McGILL-RUTH CONSOLIDATED SEWER & WATER GENERAL IMPROVEMENT DISTRICT
FROM NORTH & EAST CREEKS

55452 55451

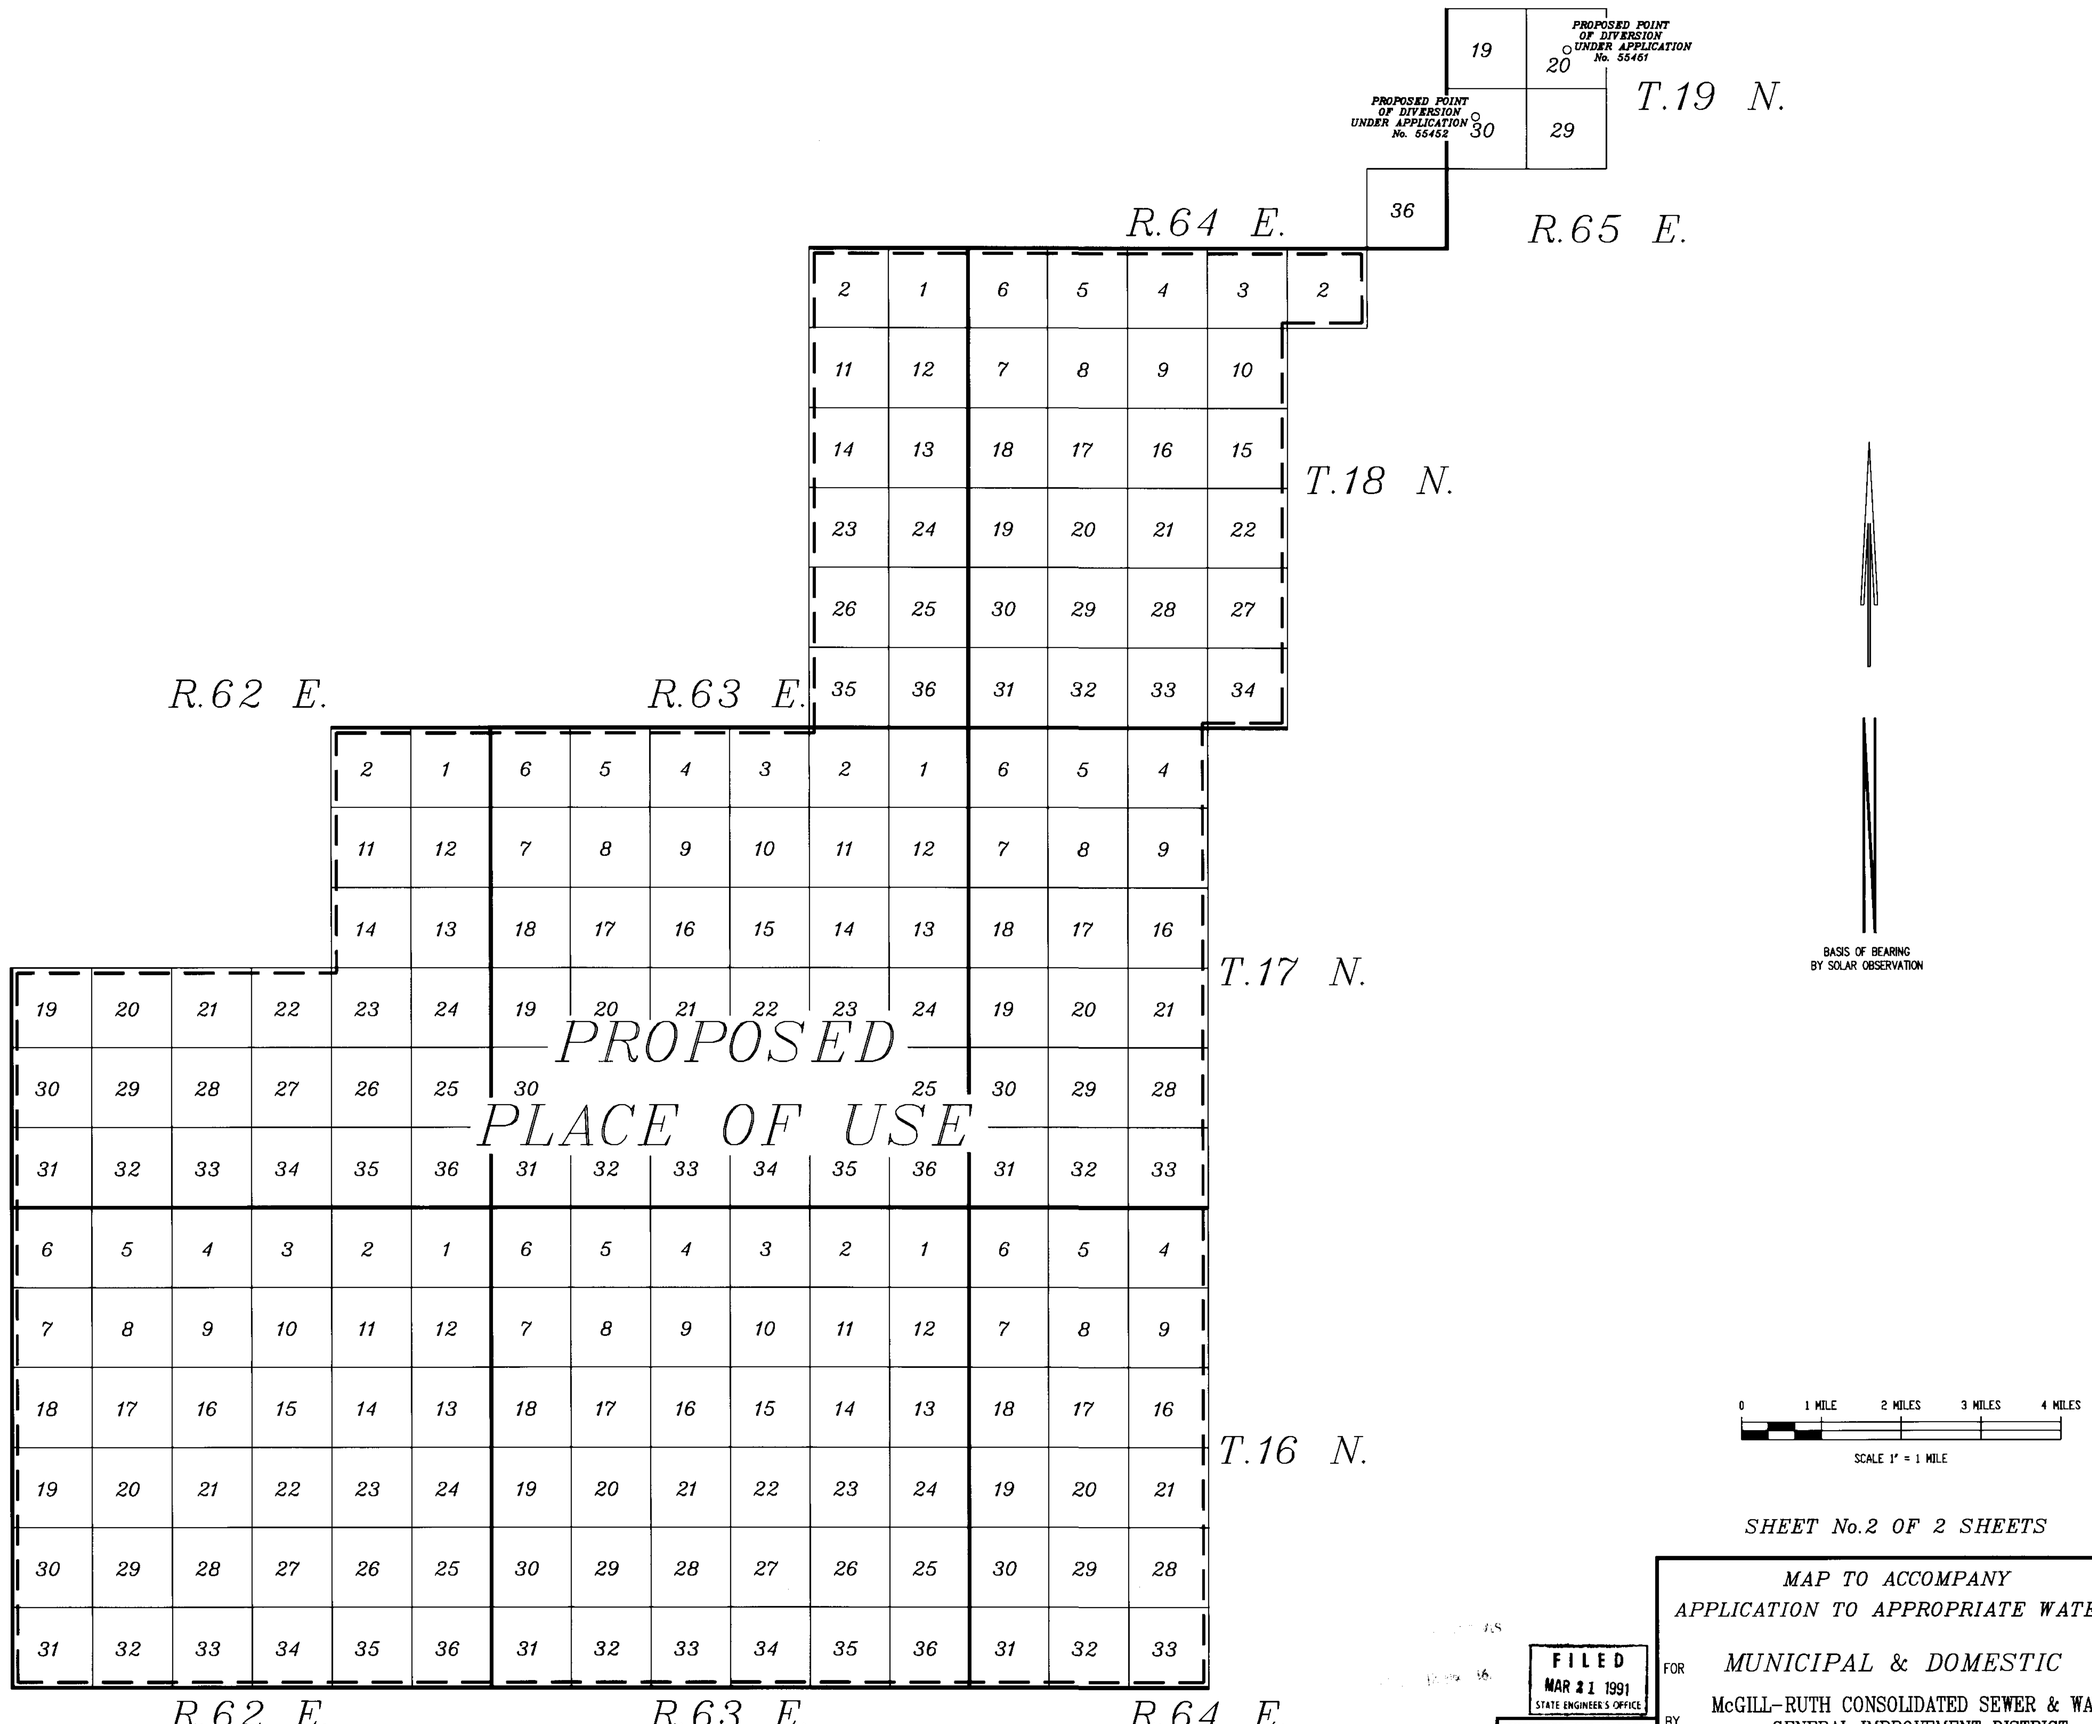

SHEET No.2 OF 2 SHEETS

FILED
MAR 21 1991
STATE ENGINEER'S OFFICE

SURVEYED AND MAPPED BY
BOUNDY & FORMAN, INC.
ELY, NEVADA
MARCH, 1991

MAP TO ACCOMPANY
APPLICATION TO APPROPRIATE WATER

FOR MUNICIPAL & DOMESTIC

BY McGILL-RUTH CONSOLIDATED SEWER & WATER GENERAL IMPROVEMENT DISTRICT

FROM NORTH & EAST CREEKS

55452 55451