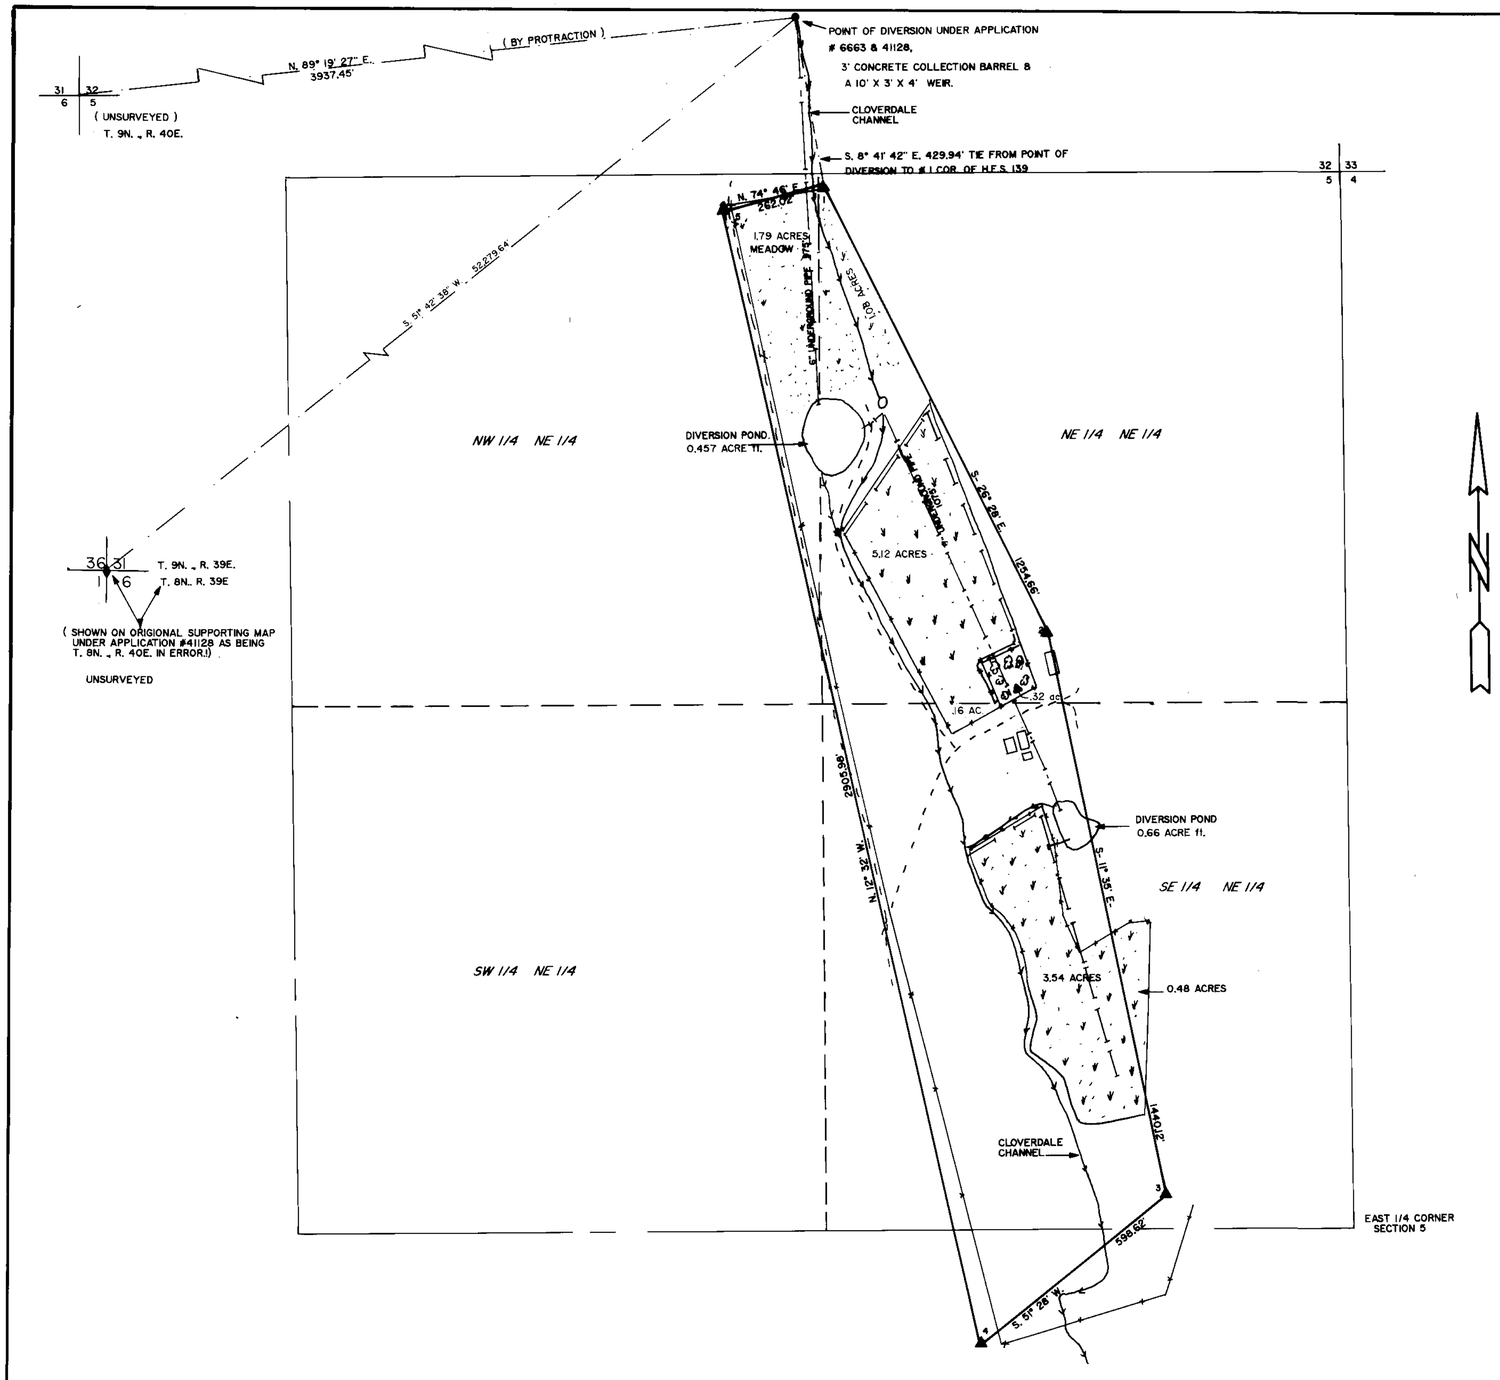

(H. E. S. # 139)
HOMESTEAD ENTRY SURVEY # 139
SECTION 5, T. 9 N., R. 40 E. M.D.B.&M.

STATE OF NEVADA
COUNTY OF NYE } SS

I, WALLACE T. BOUNDY, BEING FIRST DULY SWORN, DEPOSE AND SAY THAT THIS MAP CONSISTING OF ONE SHEET, HAS BEEN CORRECTLY DRAWN TO THE DESIGNATED SCALE FROM FIELD NOTES OF A SURVEY MADE UNDER MY SUPERVISION AND DIRECTION ON THE 6th DAY OF APRIL, 1988; THAT IT TRULY AND CORRECTLY REPRESENTS THE PROPOSED LOCATION AND EXTENT OF THE WORKS USED TO DIVERT WATER FROM A STREAM SOURCE, IN NYE COUNTY NEVADA BY WALLACE & ALTA BIRD. FOR IRRIGATION AND DOMESTIC PURPOSES. THAT THE PROPOSED POINT OF DIVERSION, THE APPROXIMATE LOCATION AND SIZE OF THE DIVERTING CHANNEL, ALL RESEROIRS OR BASINS, THE LOCATION AND NAMES OF ALL OTHER WORKS WHICH WILL CROSS OR CONNECT WITH THE PROPOSED WORKS, AND THE BOUNDARY OF ALL LANDS, SHOWING BY 40- ACRE SUBDIVISIONS, THE AREAS PROPOSED TO BE SERVED, ARE FULLY AND CORRECTLY DESIGNATED THEREON.

Wallace T. Boundy
STATE WATER RIGHT SURVEYOR

REGISTERED PROFESSIONAL ENGINEER STATE OF NEVADA WALLACE T. BOUNDY No. 2518

SUBSCRIBED AND SWORN TO BEFORE ME THIS 12th DAY OF April 1988

Ruth E. Kelley
NOTARY PUBLIC IN AND FOR NYE COUNTY, NEVADA

Commission Expires:
June 5, 1990

RUTH E. KELLEY
Notary Public - State of Nevada
Appointment Recorded in Nye County
MY APPOINTMENT EXPIRES JUNE 5, 1990

BASIS OF BEARINGS...

BEARINGS AS REPORTED BETWEEN CORNER # 4 & # 5 OF H.E.S. #139, N. 12° 32' W. 2905.98'.

LEGEND...

SURFACE PIPE LINE UNLESS OTHERWISE INDICATED.

▲ U.S. DEPT. OF INTERIOR BRASS CAP

◆ FOUND SECTION CORNER, NW COR SEC. 6 T. 8N., R. 39E.

● POINT OF DIVERSION

1/16th. SECTION LINES

0 200 400 600 800

SCALE ~ 1" = 200'

FILED
MAR 18 1993
STATE ENGINEER'S OFFICE

55456

CULTURE	CULTIVATED ACREAGE	SUBDIVISION	BLOCK SECTION	TOWNSHIP/ RANGE
ALFALFA	4.18	SE 1/4, NE 1/4	5	T. 9N., R. 40E.
ALFALFA	5.12	NE 1/4, NE 1/4	5	" "
ORCHARD	0.32	NE 1/4, NE 1/4	5	" "
MEADOW GRASSES	1.79	NW 1/4, NE 1/4	5	" "
MEADOW GRASSES	1.08	NE 1/4, NE 1/4	5	T. 9N., R. 40 E.
TOTAL ACREAGE	12.49ac.			

SURVEYED & MAPPED BY
BOUNDY LAND SURVEYING
TONOPAH, NEVADA
APRIL, 1988

MAP TO ACCOMPANY APPLICATION TO CHANGE POINT OF DIVERSION AND FOR PROOF OF WATER TO BENIFICIAL USE UNDER PERMIT # 55456

FOR: IRRIGATION & DOMESTIC
P.O. BOX 626, TONOPAH, NEVADA 89049

BY: WALLACE & ALTA BIRD

FROM: STREAM SOURCE

57928 55456