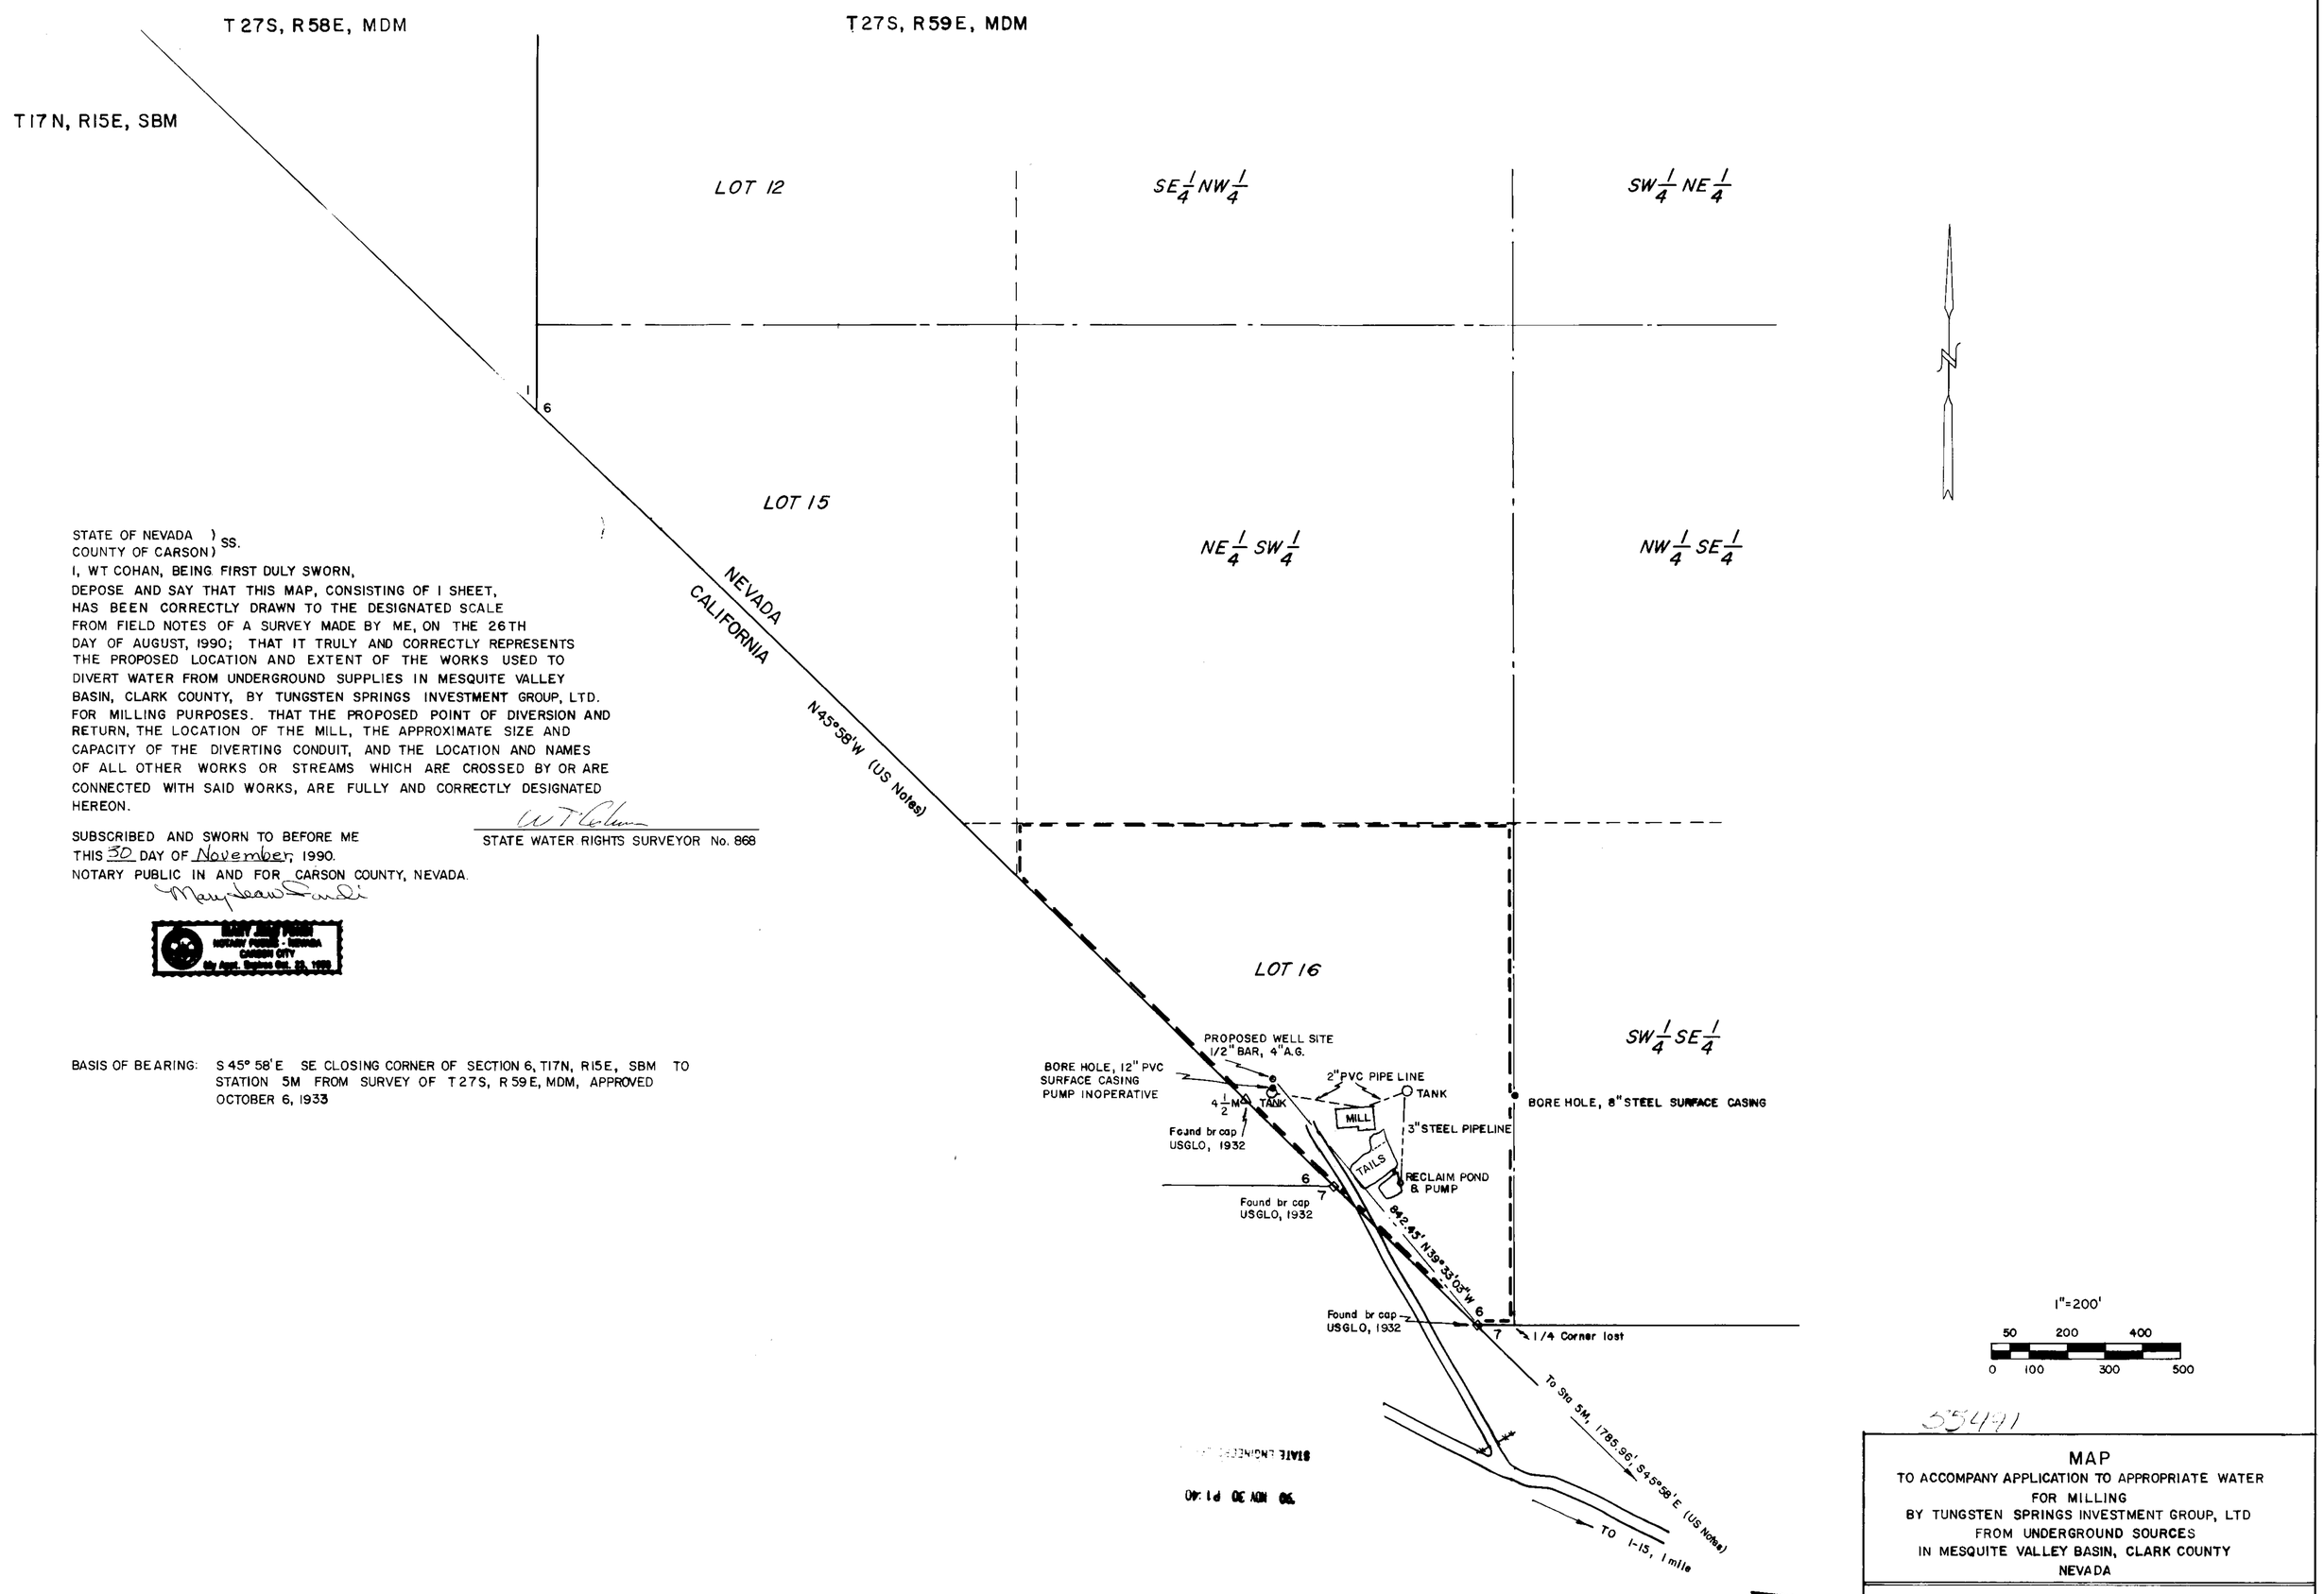

STATE OF NEVADA)
COUNTY OF CARSON) SS.

I, WT COHAN, BEING FIRST DULY SWORN, DEPOSE AND SAY THAT THIS MAP, CONSISTING OF 1 SHEET, HAS BEEN CORRECTLY DRAWN TO THE DESIGNATED SCALE FROM FIELD NOTES OF A SURVEY MADE BY ME, ON THE 26TH DAY OF AUGUST, 1990; THAT IT TRULY AND CORRECTLY REPRESENTS THE PROPOSED LOCATION AND EXTENT OF THE WORKS USED TO DIVERT WATER FROM UNDERGROUND SUPPLIES IN MESQUITE VALLEY BASIN, CLARK COUNTY, BY TUNGSTEN SPRINGS INVESTMENT GROUP, LTD. FOR MILLING PURPOSES. THAT THE PROPOSED POINT OF DIVERSION AND RETURN, THE LOCATION OF THE MILL, THE APPROXIMATE SIZE AND CAPACITY OF THE DIVERTING CONDUIT, AND THE LOCATION AND NAMES OF ALL OTHER WORKS OR STREAMS WHICH ARE CROSSED BY OR ARE CONNECTED WITH SAID WORKS, ARE FULLY AND CORRECTLY DESIGNATED HEREON.

W T Cohan
STATE WATER RIGHTS SURVEYOR No. 868

SUBSCRIBED AND SWORN TO BEFORE ME
THIS 30 DAY OF November, 1990.
NOTARY PUBLIC IN AND FOR CARSON COUNTY, NEVADA.
Mary Jean Pindi

MARY JEAN PINDI
NOTARY PUBLIC - NEVADA
CARSON CITY
My Appt. Expires Oct. 29, 1993

BASIS OF BEARING: S 45° 58' E SE CLOSING CORNER OF SECTION 6, T17N, R15E, SBM TO STATION 5M FROM SURVEY OF T27S, R59E, MDM, APPROVED OCTOBER 6, 1933

55491

MAP
TO ACCOMPANY APPLICATION TO APPROPRIATE WATER
FOR MILLING
BY TUNGSTEN SPRINGS INVESTMENT GROUP, LTD
FROM UNDERGROUND SOURCES
IN MESQUITE VALLEY BASIN, CLARK COUNTY
NEVADA

PREPARED BY: WT COHAN DATE: NOVEMBER 28, 1990

WT COHAN PE, INC. GRAND JUNCTION, COLORADO 81502

FILED
NOV 30 1990
STATE ENGINEER'S OFFICE

55491