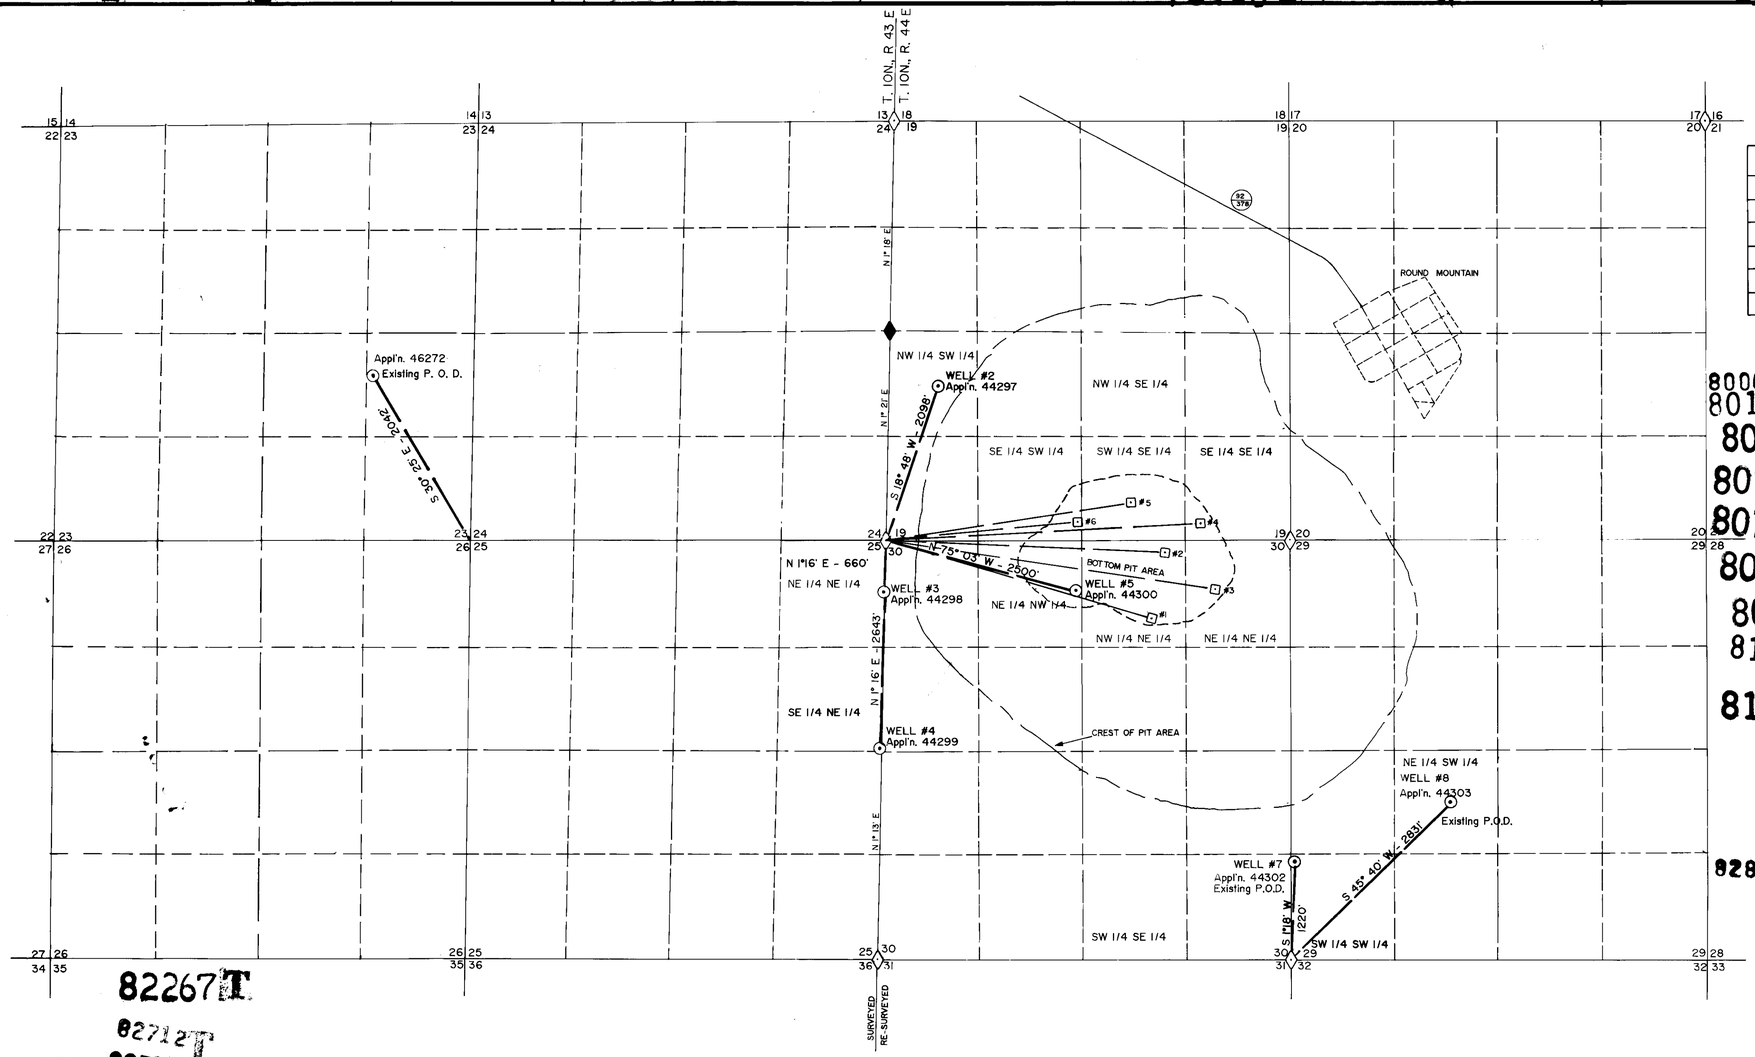

PERMIT #	BEARING	DISTANCE	1/4 × 1/4 & SECTION	APPLICATION #
44302 - #1	N. 73° 30' W.	3513.00'	NW¼ NE¼ SEC. 30	
44302 - #2	N. 87°32'23" W.	3561.78'	NW¼ NE¼ SEC. 30	
44303 - #3	N. 81°34'51" W.	4254.35'	NE¼ NE¼ SEC. 30	
44303 - #4	S. 87°02'33" W.	4013.85'	SE¼ SE¼ SEC. 19	
46272 - #5	S. 81°25'07" W.	3163.92'	SW¼ SE¼ SEC. 19	
46272 - #6	S. 84°42'03" W.	2459.07'	SE¼ SW¼ SEC. 19	

NOTE: BEARINGS & DISTANCES SHOWN ABOVE ARE TO THE NW COR. SEC. 30 & THE SW COR. SEC. 19 T. 10 N, R. 44 E.

STATE OF NEVADA
COUNTY OF NYE } SS

I, WALLACE T. BOUNDY, BEING FIRST DULY SWORN DEPOSED AND SAY THAT THIS MAP, CONSISTING OF ONE SHEET, HAS BEEN CORRECTLY DRAWN TO DESIGNATED SCALE FROM FIELD NOTES OF A SURVEY MADE ON 11-13, 1990, THAT IT TRULY AND CORRECTLY REPRESENTS THE PROPOSED LOCATION AND EXTENT OF THE WORKS TO DIVERT WATER FROM UNDERGROUND SOURCE, IN NYE COUNTY, NEVADA BY SMOKY VALLEY MINING DIV. COPPER RANGE COMP., FOR MINING, MILLING, DOMESTIC PURPOSES, THAT THE POINT OF DIVERSION, THE APPROXIMATE LOCATION AND SIZE OF THE DIVERTING CHANNEL, ALL RESERVOIRS OR BASINS, THE LOCATION AND NAMES OF ALL OTHER WORKS WHICH WILL CROSS OR CONNECT WITH PURPOSED WORKS AND THE BOUNDARIES OF ALL LANDS SHOWING THE AREAS PROPOSED TO BE UTILIZED, ARE FULLY AND CORRECTLY DESIGNATED THEREON.

Wallace T. Boundy
STATE WATER RIGHT SURVEYOR # 584

WALLACE T. BOUNDY No. 2518 STATE OF NEVADA

Subscribed and sworn to before me this 11th day of November, 1990.

NOTARY PUBLIC IN AND FOR NYE COUNTY, NEVADA

MY COMMISSION EXPIRES July 20, 1992

BASIS OF BEARING

BETWEEN SW & THE W 1/4 COR. SEC. 19 T. 10 N, R. 44 E. AS BEING N 1° 21' E. AS PER B.L.M. TOWNSHIP PLAT DATED JUNE 29, 1981.

LEGEND

FOUND SECTION CORNER
FOUND 1/4 CORNER-BRASS CAP
PLACE OF USE BOUNDRY
PROPOSED CHANGE POINT OF DIVERSION
#1-6 SCHEDULE UPPER RIGHT CORNER OF THIS MAP

0 200' 600' 1000' 2000' 3000'
400' 800'
SCALE: 1" = 1000'

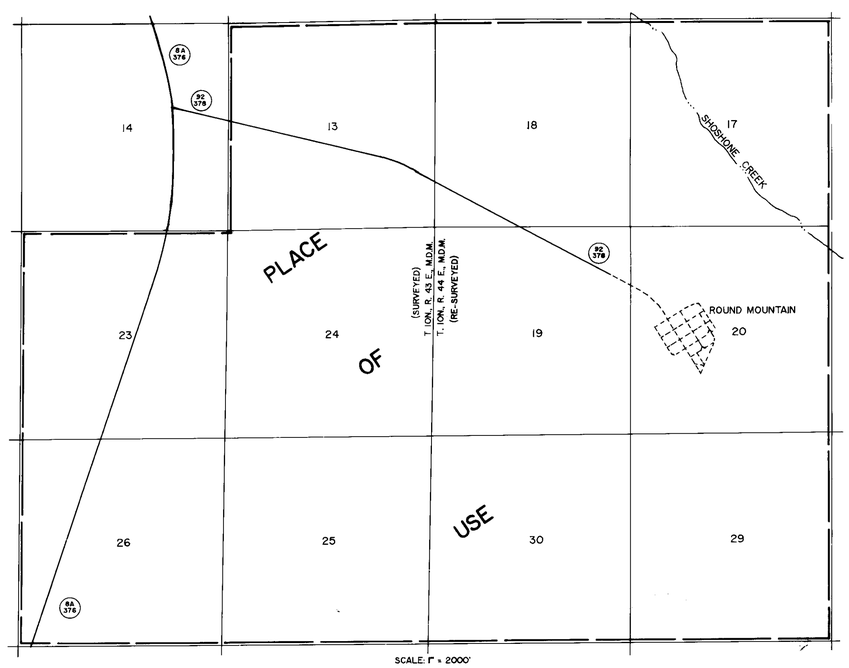

FILED
NOV 01 1990
STATE ENGINEER'S OFFICE

MAP
TO ACCOMPANY APPLICATIONS TO CHANGE POINT OF DIVERSION OF THE WATERS UNDER PERMIT #'S 44302, 44303, 46272.

IN: SEC. 13, 23, 24, 25 & 26; T. 10 N. 43 E.
SEC. 17, 18, 19, 20 & 29, 30; T. 10 N. 44 E., M. D. B. & M.

FOR: SMOKY VALLEY MINING DIVISION, COPPER RANGE COMPANY
P.O. Box 480 ROUND MOUNTAIN, NEVADA 89045

BOUNDY LAND SURVEYING
P.O. Box 242 TONOPAH, NEVADA 89049 (702) 482-6803