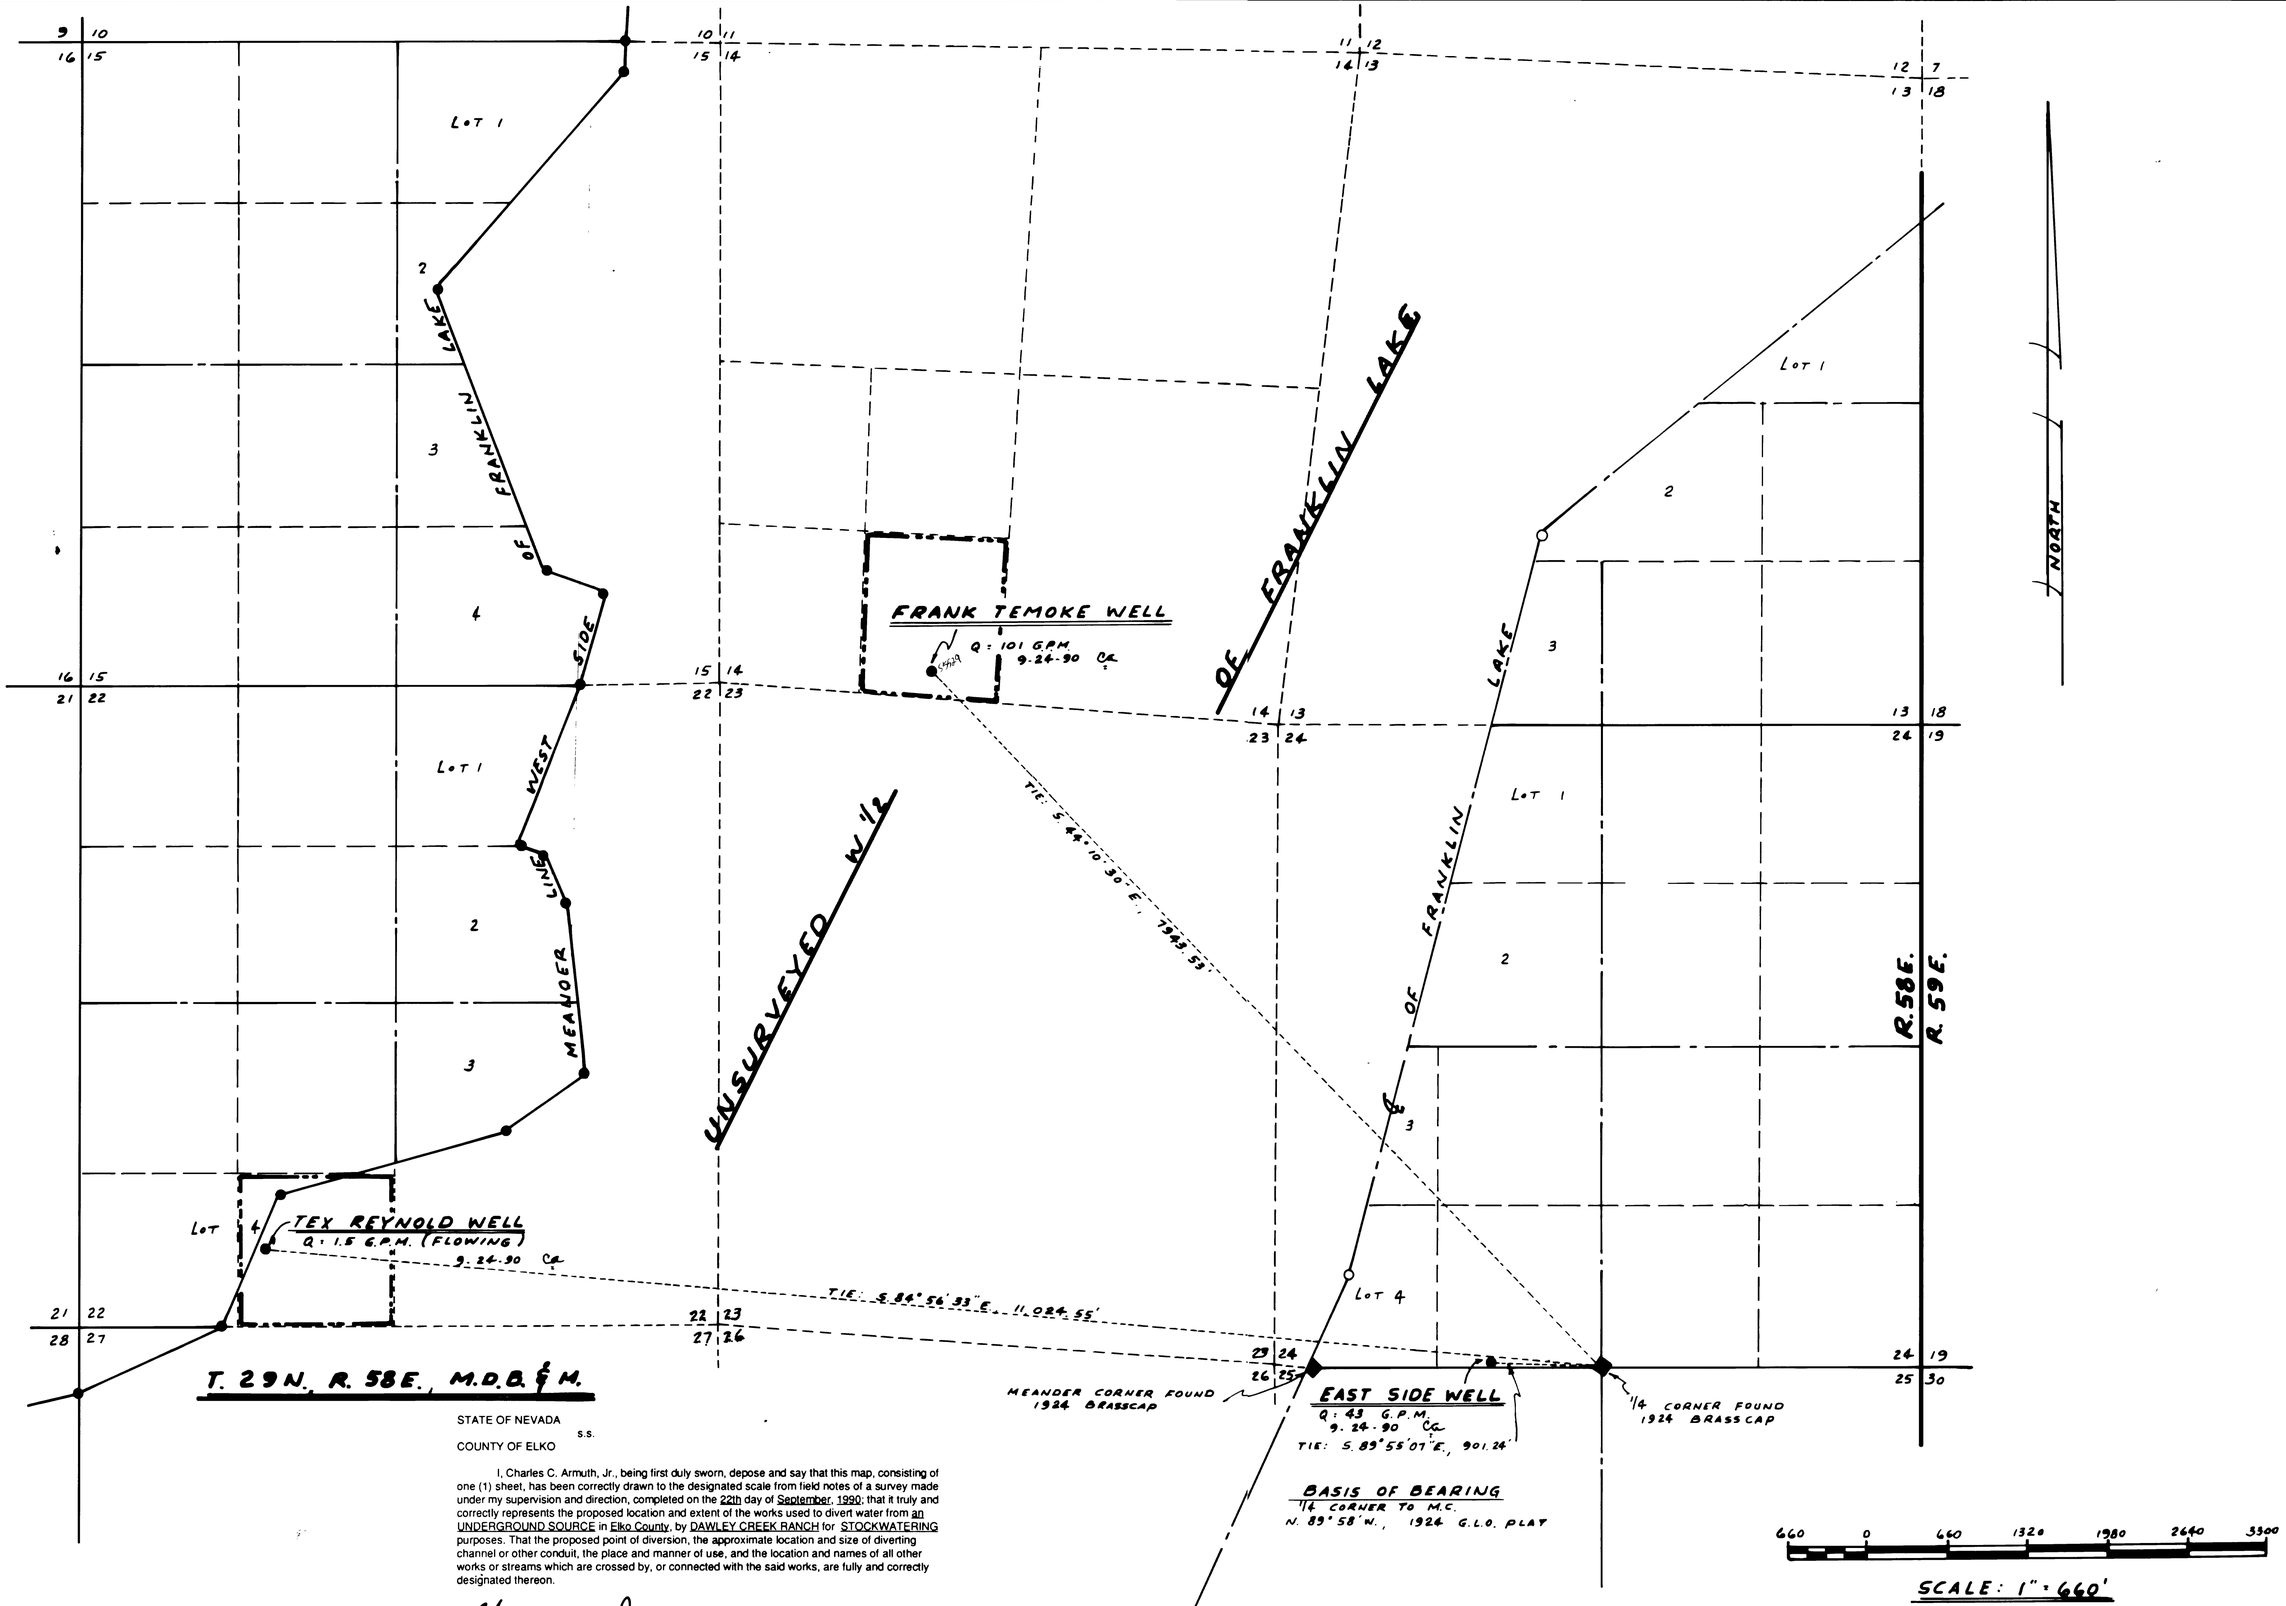

STATE OF NEVADA
s.s.
COUNTY OF ELKO

I, Charles C. Armuth, Jr., being first duly sworn, depose and say that this map, consisting of one (1) sheet, has been correctly drawn to the designated scale from field notes of a survey made under my supervision and direction, completed on the 22th day of September, 1990; that it truly and correctly represents the proposed location and extent of the works used to divert water from an UNDERGROUND SOURCE in Elko County, by DAWLEY CREEK RANCH for STOCKWATERING purposes. That the proposed point of diversion, the approximate location and size of diverting channel or other conduit, the place and manner of use, and the location and names of all other works or streams which are crossed by, or connected with the said works, are fully and correctly designated thereon.

Charles C. Armuth, Jr.
STATE WATER RIGHT SURVEYOR NO. 425

Subscribed and sworn to before me this 8th day of October, 1990
NOTARY PUBLIC in and for ELKO COUNTY, NEVADA.

Phyllis C. Naylor

PHYLLIS C. NAYLOR
Notary Public
State of Nevada
Elko County, Nevada
My Commission Expires 12/28/1991

STATE ENGINEER'S OFFICE
RECEIVED
20 DEC 14 65:45

63807 CERTIFICATE No. 15871 ISSUED 10-22-01

FILED
DEC 14 1990
STATE ENGINEER'S OFFICE

55529 55530 55531

MAP
TO ACCOMPANY APPLICATION TO APPROPRIATE WATER
FOR
STOCKWATERING
BY
DAWLEY CREEK RANCH
FROM
UNDERGROUND SOURCES
IN
ELKO COUNTY

63807 55531 55529