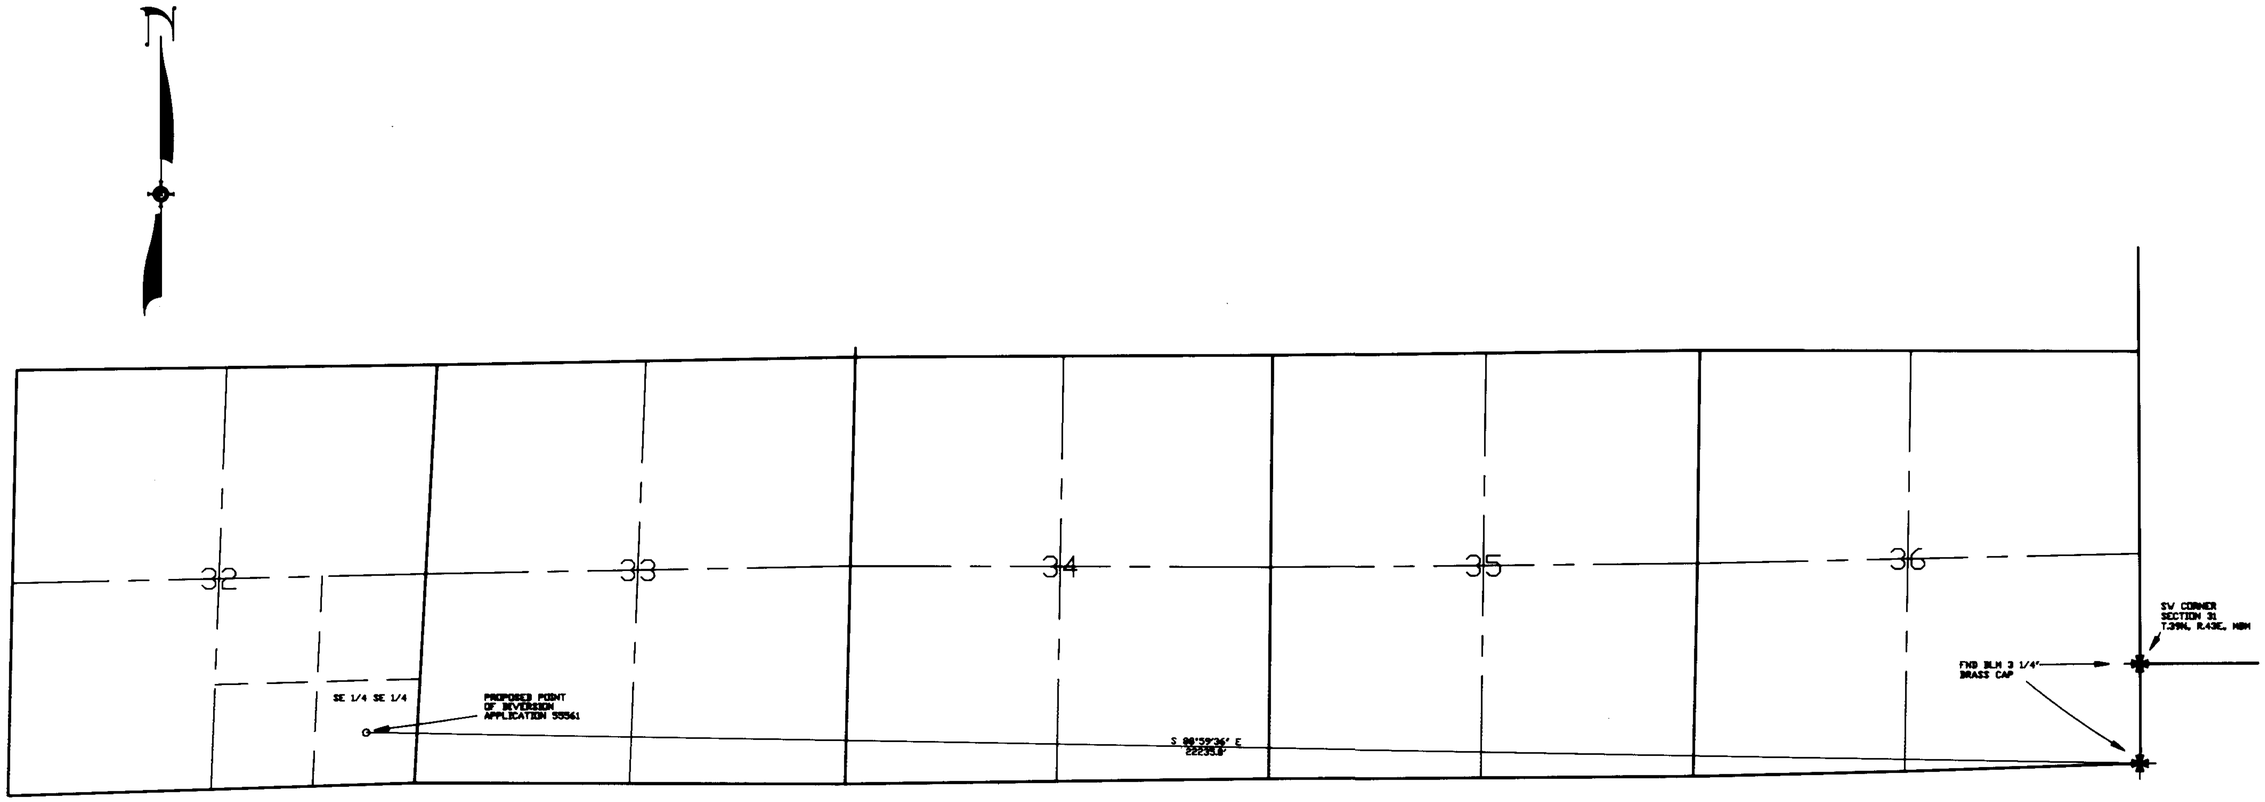

TOWNSHIP 39 NORTH, RANGE 42 EAST, MDM
HUMBOLDT COUNTY, NEVADA

BASIS OF BEARINGS:

NEVADA STATE PLANE COORDINATE SYSTEM, WEST ZONE AS DERIVED FROM LATITUDE AND LONGITUDE READINGS FROM MAGELLAN GPS NAVIGATION EQUIPMENT

SURVEYOR'S CERTIFICATE

STATE OF NEVADA
SS
COUNTY OF WASHOE

I, EUGENE B. LONGFIELD BEING FIRST DULY SWORN, DEPOSE AND SAY THAT THIS MAP, CONSISTING OF ONE SHEET, HAS BEEN CORRECTLY DRAWN TO THE DESIGNATED SCALE FROM DATA PROVIDED BY RENTED MAGELLAN G.P.S. NAVIGATION EQUIPMENT ON OR BEFORE MARCH 25, 1991. THAT IT TRULY REPRESENTS THE PROPOSED LOCATION AND EXTENT OF WORKS USED TO DIVERT WATER FROM AN UNDERGROUND SOURCE IN HUMBOLDT COUNTY BY ECO-VISION, INC. FOR MUNICIPAL PURPOSES.

Eugene B. Longfield
EUGENE B. LONGFIELD STATE WATER RIGHT SURVEYOR NO. 265

SUBSCRIBED AND SWORN BEFORE ME THIS 24th DAY OF April, 1991

Nancy A. Mark
NOTARY PUBLIC IN AND FOR WASHOE COUNTY, NEVADA

MY APPOINTMENT EXPIRES ON Oct 26, 1992

NANCY A. MARK
Notary Public - State of Nevada
Appointment Recorded in Washoe County
MY APPOINTMENT EXPIRES OCT. 26, 1992

SCALE 1"=1000'

1000 0 1000 2000 3000 4000

LEGEND:

FOUND SECTION CORNER AS NOTED

PROPOSED POINT OF DIVERSION

FILED
APR 26 1991
STATE ENGINEER'S OFFICE

91 APR 26 P3:13

MAP TO ACCOMPANY APPLICATION 55561 TO APPROPRIATE THE PUBLIC WATERS OF THE STATE OF NEVADA FROM AN UNDERGROUND SOURCE BY ECO-VISION, INC. FOR MUNICIPAL PURPOSES LOCATED IN HUMBOLDT COUNTY, NEVADA

SHEET 1 OF 1

55561