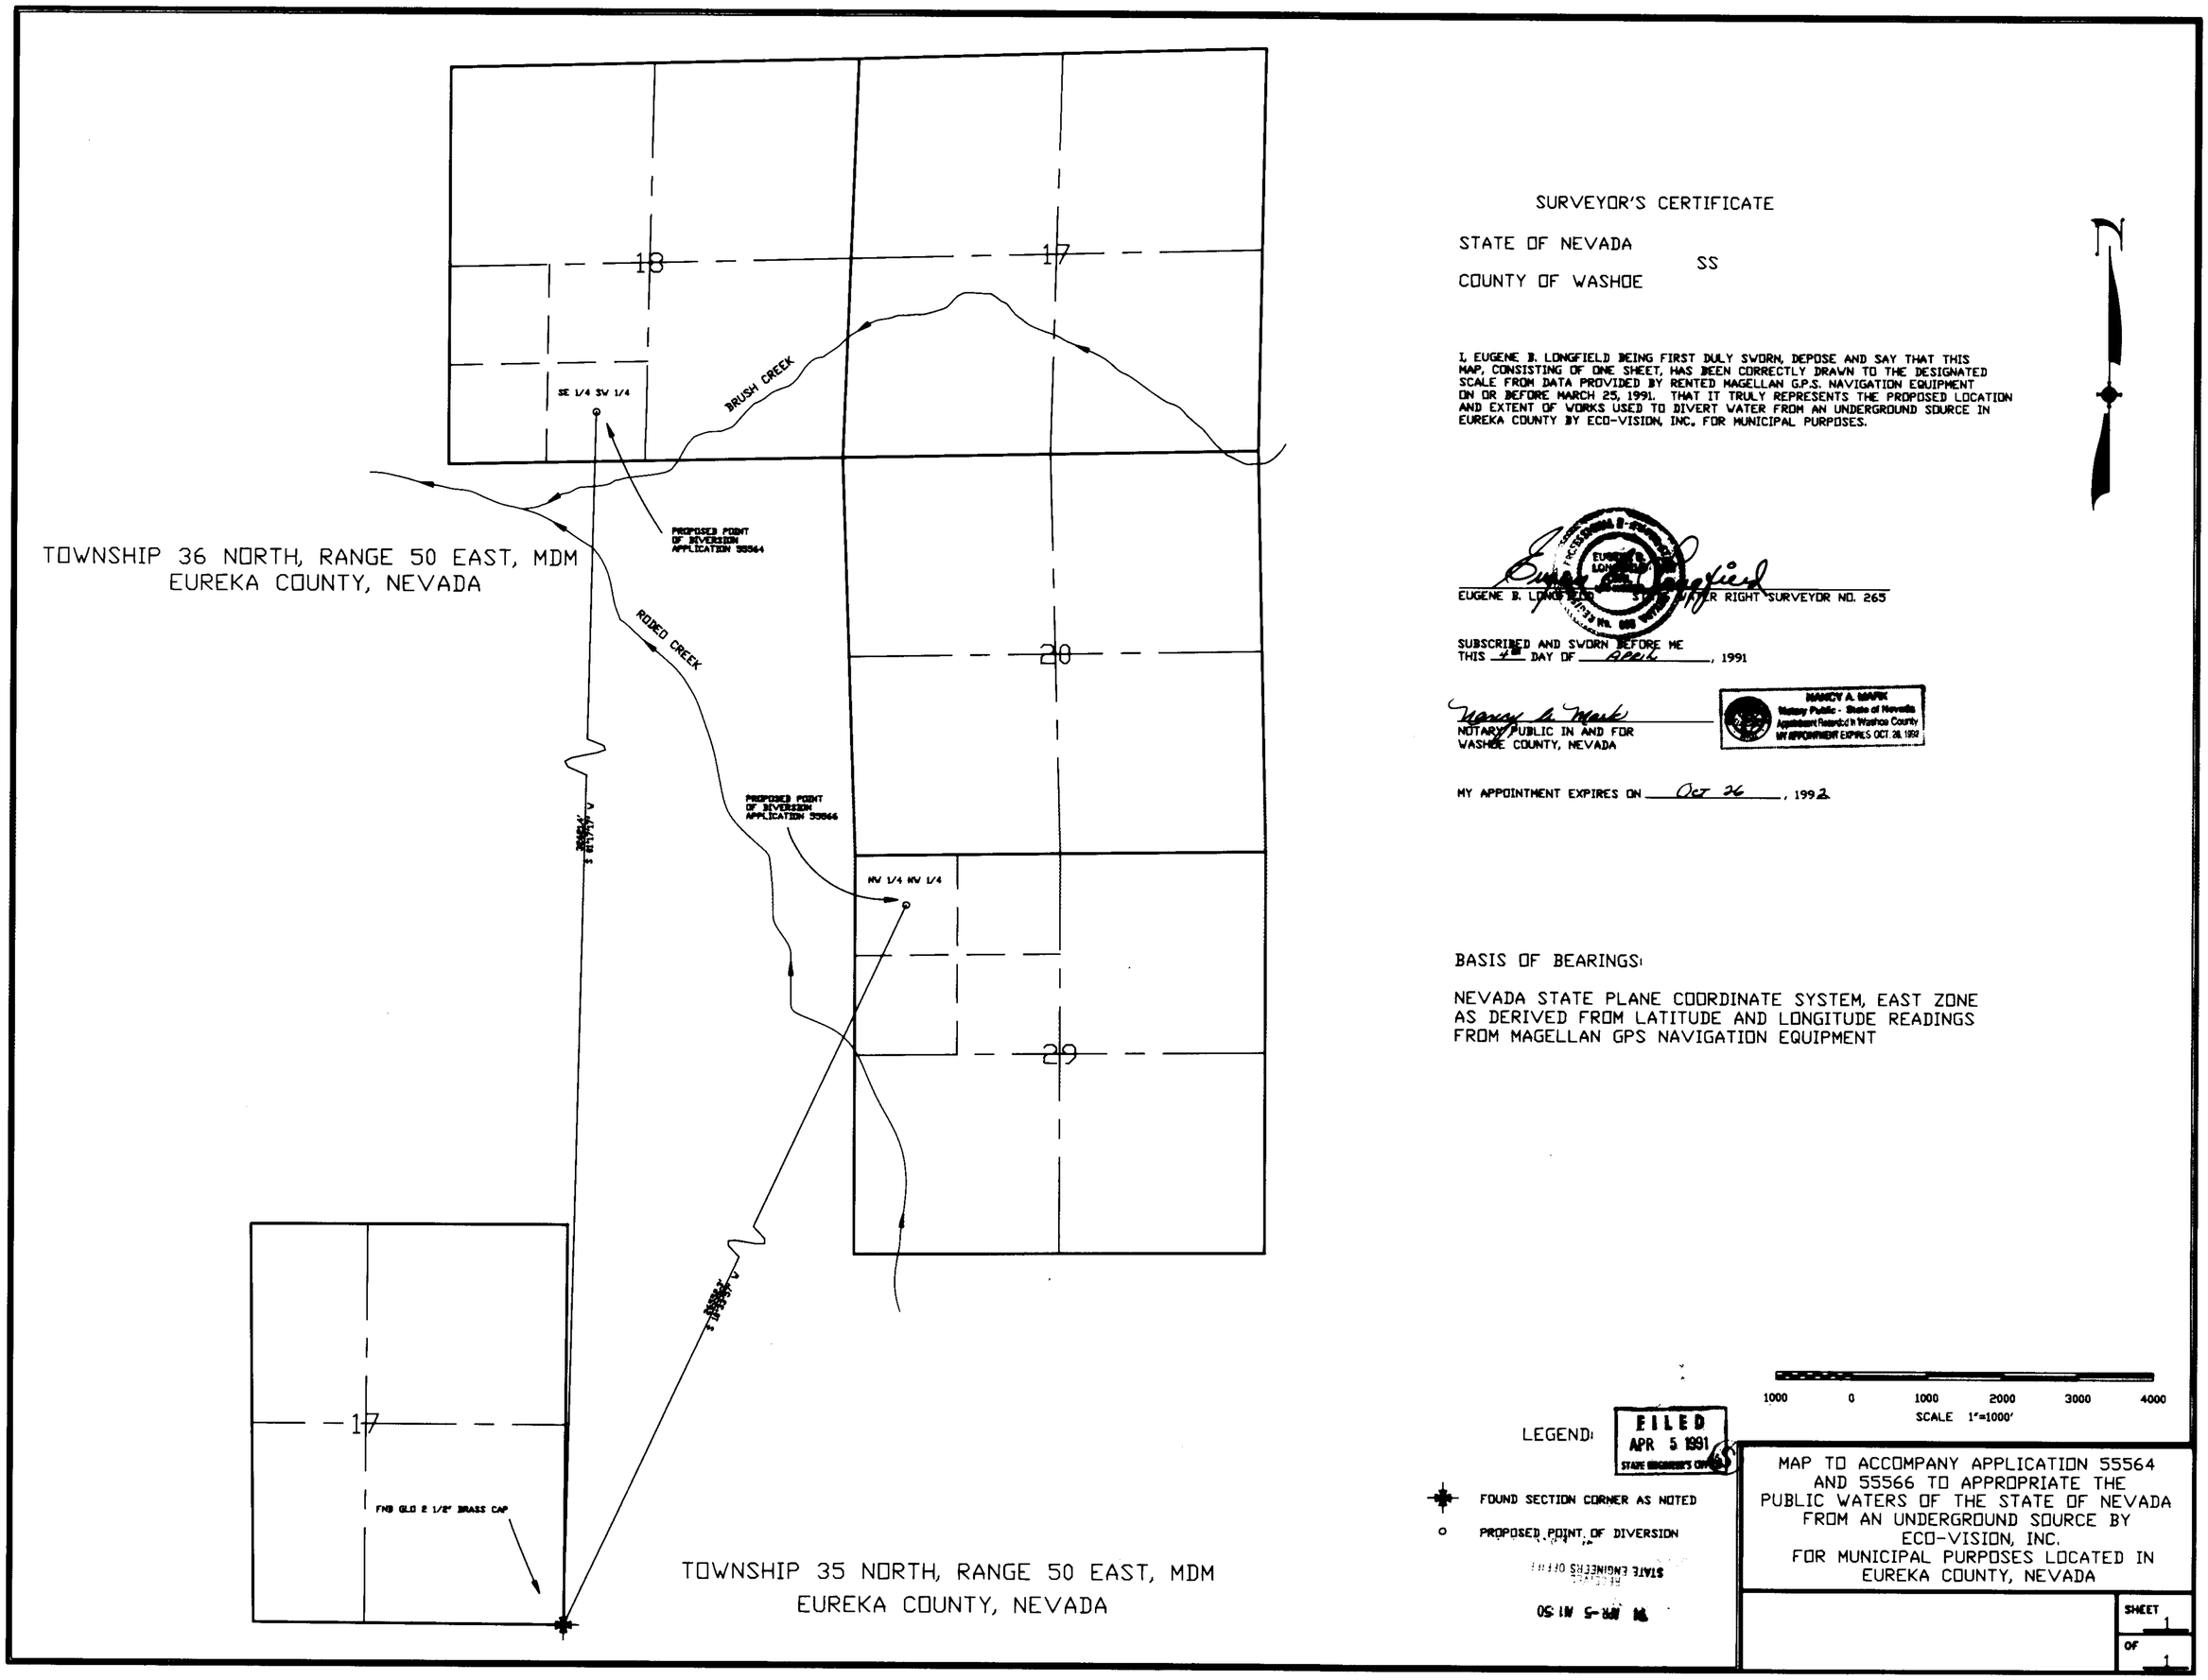

SURVEYOR'S CERTIFICATE

STATE OF NEVADA
SS
COUNTY OF WASHOE

I, EUGENE B. LONGFIELD BEING FIRST DULY SWORN, DEPOSE AND SAY THAT THIS MAP, CONSISTING OF ONE SHEET, HAS BEEN CORRECTLY DRAWN TO THE DESIGNATED SCALE FROM DATA PROVIDED BY RENTED MAGELLAN G.P.S. NAVIGATION EQUIPMENT ON OR BEFORE MARCH 25, 1991. THAT IT TRULY REPRESENTS THE PROPOSED LOCATION AND EXTENT OF WORKS USED TO DIVERT WATER FROM AN UNDERGROUND SOURCE IN EUREKA COUNTY BY ECO-VISION, INC. FOR MUNICIPAL PURPOSES.

EUGENE B. LONGFIELD STATE WATER RIGHT SURVEYOR NO. 265

SUBSCRIBED AND SWORN BEFORE ME
THIS 4th DAY OF April, 1991

NOTARY PUBLIC IN AND FOR
WASHOE COUNTY, NEVADA

NANCY A. MARK
Notary Public - State of Nevada
Appointment Recorded in Washoe County
MY APPOINTMENT EXPIRES OCT. 26, 1992

MY APPOINTMENT EXPIRES ON Oct 26, 1992

BASIS OF BEARINGS:

NEVADA STATE PLANE COORDINATE SYSTEM, EAST ZONE AS DERIVED FROM LATITUDE AND LONGITUDE READINGS FROM MAGELLAN GPS NAVIGATION EQUIPMENT

91 APR -5 AM 9:50
RECEIVED
STATE ENGINEER'S OFFICE

55566 55564