SECTIONS 8, 9 & 16, TOWNSHIP 22 NORTH, RANGE 21 EAST
MOUNT DIABLO MERIDIAN

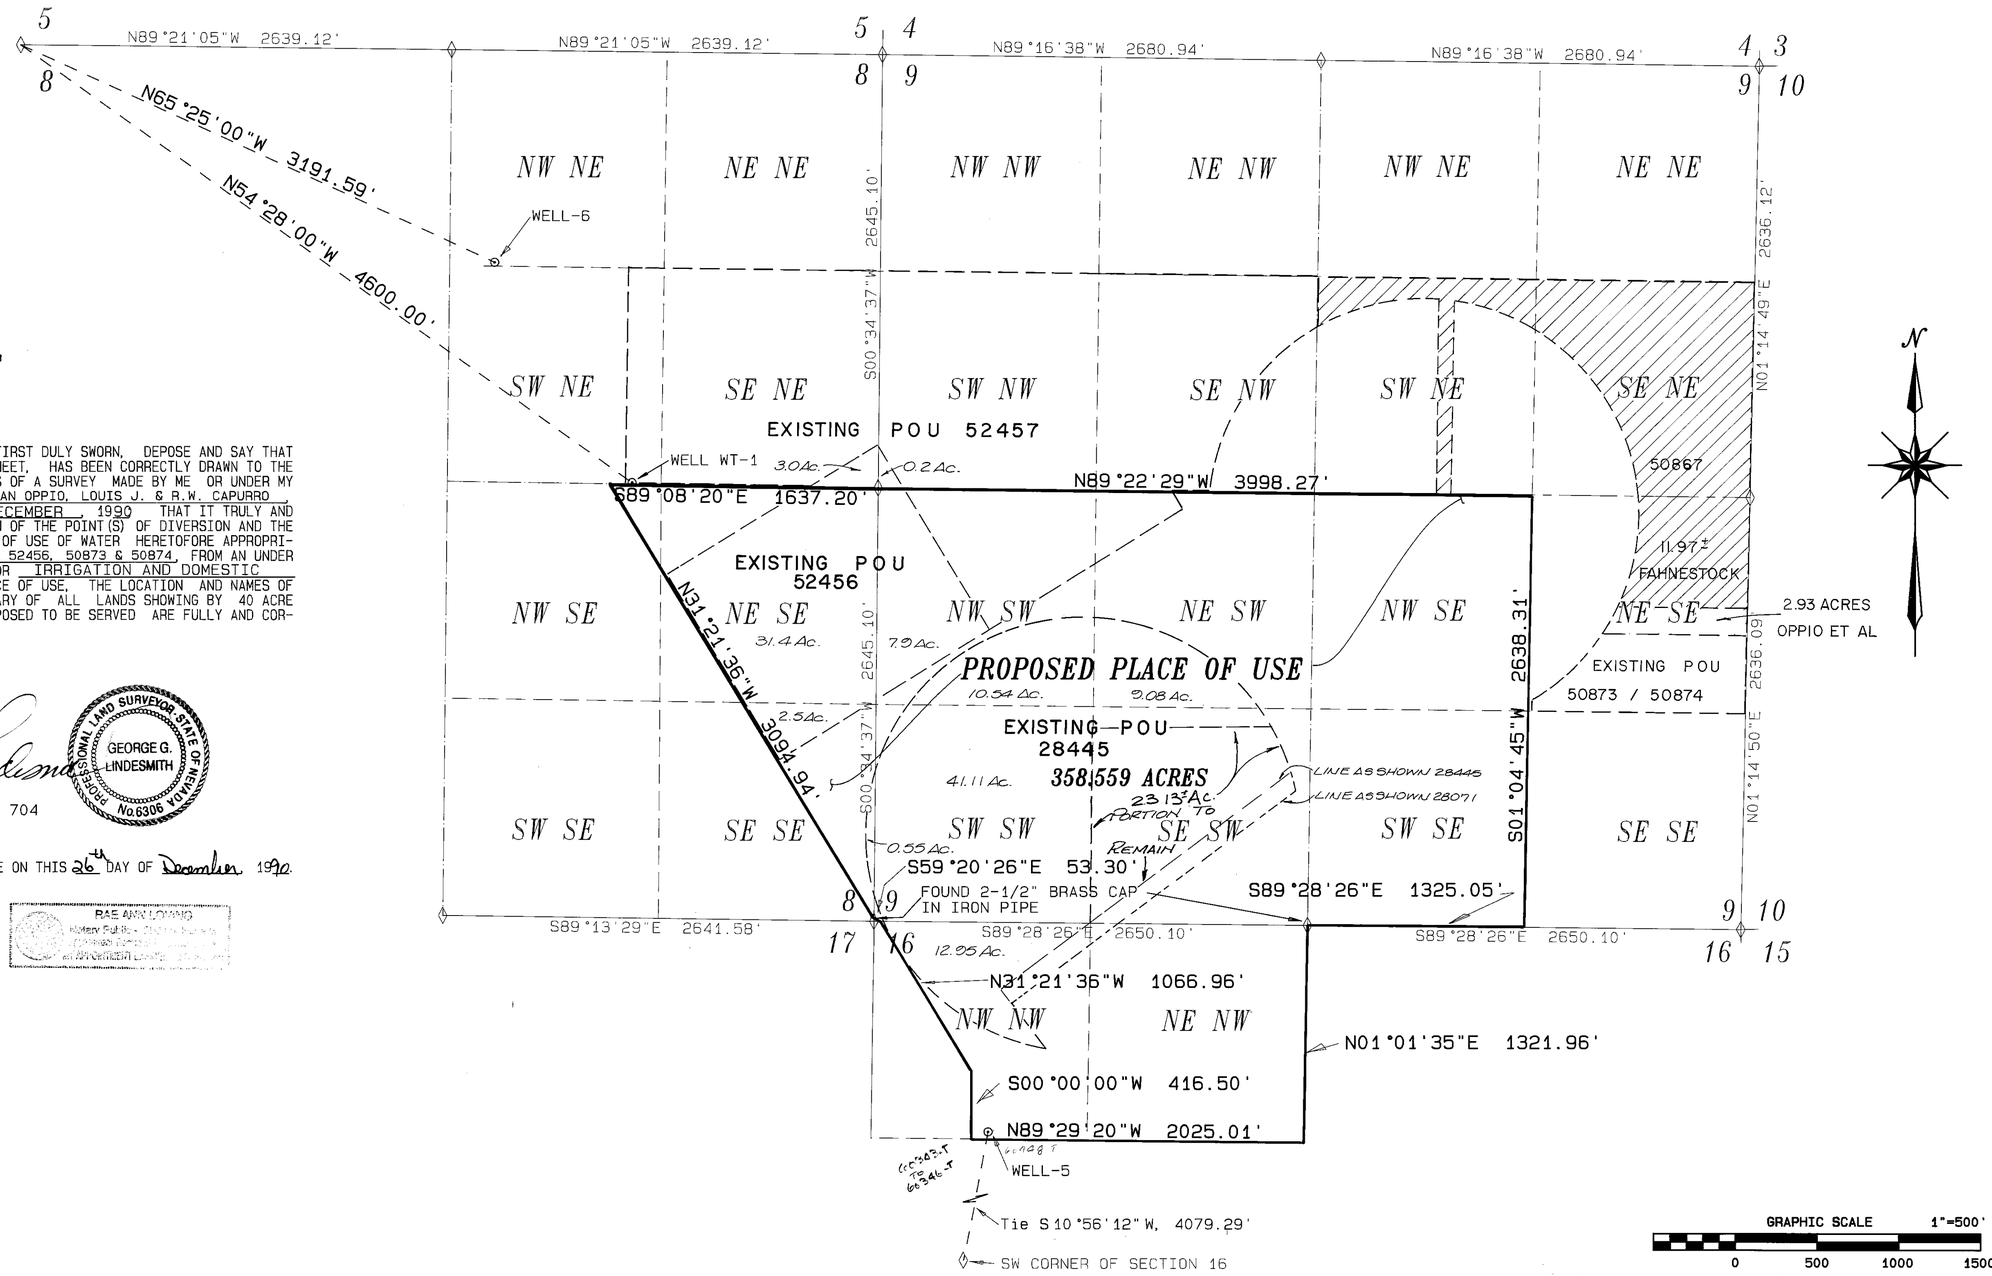

GRAPHIC SCALE 1"=500'
0 500 1000 1500

STATE OF NEVADA
COUNTY OF WASHOE

I, GEORGE G. LINDESMITH, BEING FIRST DULY SWORN, DEPOSE AND SAY THAT THIS MAP CONSISTING OF ONE (1) SHEET, HAS BEEN CORRECTLY DRAWN TO THE DESIGNATED SCALE FROM FIELD NOTES OF A SURVEY MADE BY ME OR UNDER MY SUPERVISION AT THE REQUEST OF ALAN OPPIO, LOUIS J. & R.W. CAPURRO, BETWEEN THE 17TH AND 21ST OF DECEMBER, 1990 THAT IT TRULY AND CORRECTLY REPRESENTS THE LOCATION OF THE POINT(S) OF DIVERSION AND THE EXTENT AND LOCATION OF THE PLACE OF USE OF WATER HERETOFORE APPROPRIATED UNDER PERMITS 28445, 50867, 52456, 50873 & 50874, FROM AN UNDER GROUND SOURCE IN WASHOE COUNTY FOR IRRIGATION AND DOMESTIC PURPOSES. THAT THE PROPOSED PLACE OF USE, THE LOCATION AND NAMES OF ALL OTHER WORKS, AND THE BOUNDARY OF ALL LANDS SHOWING BY 40 ACRE SUBDIVISIONS, AND THE AREAS PROPOSED TO BE SERVED ARE FULLY AND CORRECTLY SHOWN HEREON.

George G. Lindesmith
GEORGE G. LINDESMITH
STATE WATER-RIGHT SURVEYOR 704

PROFESSIONAL LAND SURVEYOR STATE OF NEVADA
GEORGE G. LINDESMITH
No. 6306

SUBSCRIBED AND SWORN TO BEFORE ME ON THIS 26th DAY OF December, 1990.

Rae Ann Loring
NOTARY PUBLIC

RAE ANN LORING
Notary Public - State of Nevada
Appointment Recorded in Washoe County
No. 88-4218-2 - Expires Feb. 26, 1992

NOTES:

FOR EXISTING POINTS OF DIVERSION AND PLACES OF USE SEE THE MAPS TO ACCOMPANY APPLICATIONS 52456, 28445, 50867, 50873 AND 50874 ON FILE IN THE OFFICE OF THE NEVADA STATE ENGINEER.

BASIS OF BEARINGS:

THE BASIS OF BEARINGS FOR THIS SURVEY IS RECORD OF SURVEY MAP NO. 1205, FILE NO. 546996 IN THE OFFICIAL RECORDS OF WASHOE COUNTY, NEVADA. I.E. THE SOUTH LINE OF THE SOUTHWEST ONE-QUARTER OF SECTION 9 TAKEN AS: N89°28'26"W, AND WAS DETERMINED FROM THE MONUMENTS SHOWN AS FOUND.

FILED
MAR 08 1991
STATE ENGINEER'S OFFICE

55603 - 55607

MAP TO ACCOMPANY
APLICATIONS TO CHANGE
THE
PLACE OF USE
AND
THE POINT OF DIVERSION AND PLACE OF USE
FOR
ALAN OPPIO, R.W. CAPURRO & LOUIS J. CAPURRO
SECTIONS 8, 9 & 16 T.22N., R.21E.
MOUNT DIABLO MERIDIAN
WASHOE COUNTY, NEVADA

TRI STATE SURVEYING LTD.
801 GREENBRAE DRIVE JOB # 89033.31
SPARKS, NEVADA (702) 358-9491

86418
86417
86416
65413T
52165T
52164T
52163T
52160T
52161T
52160T
52159T
52158T
60448T 60346T 60345T 60344T 60343T 57448 57447 57446 57445 57444 55607 55606 55605 55604 55603