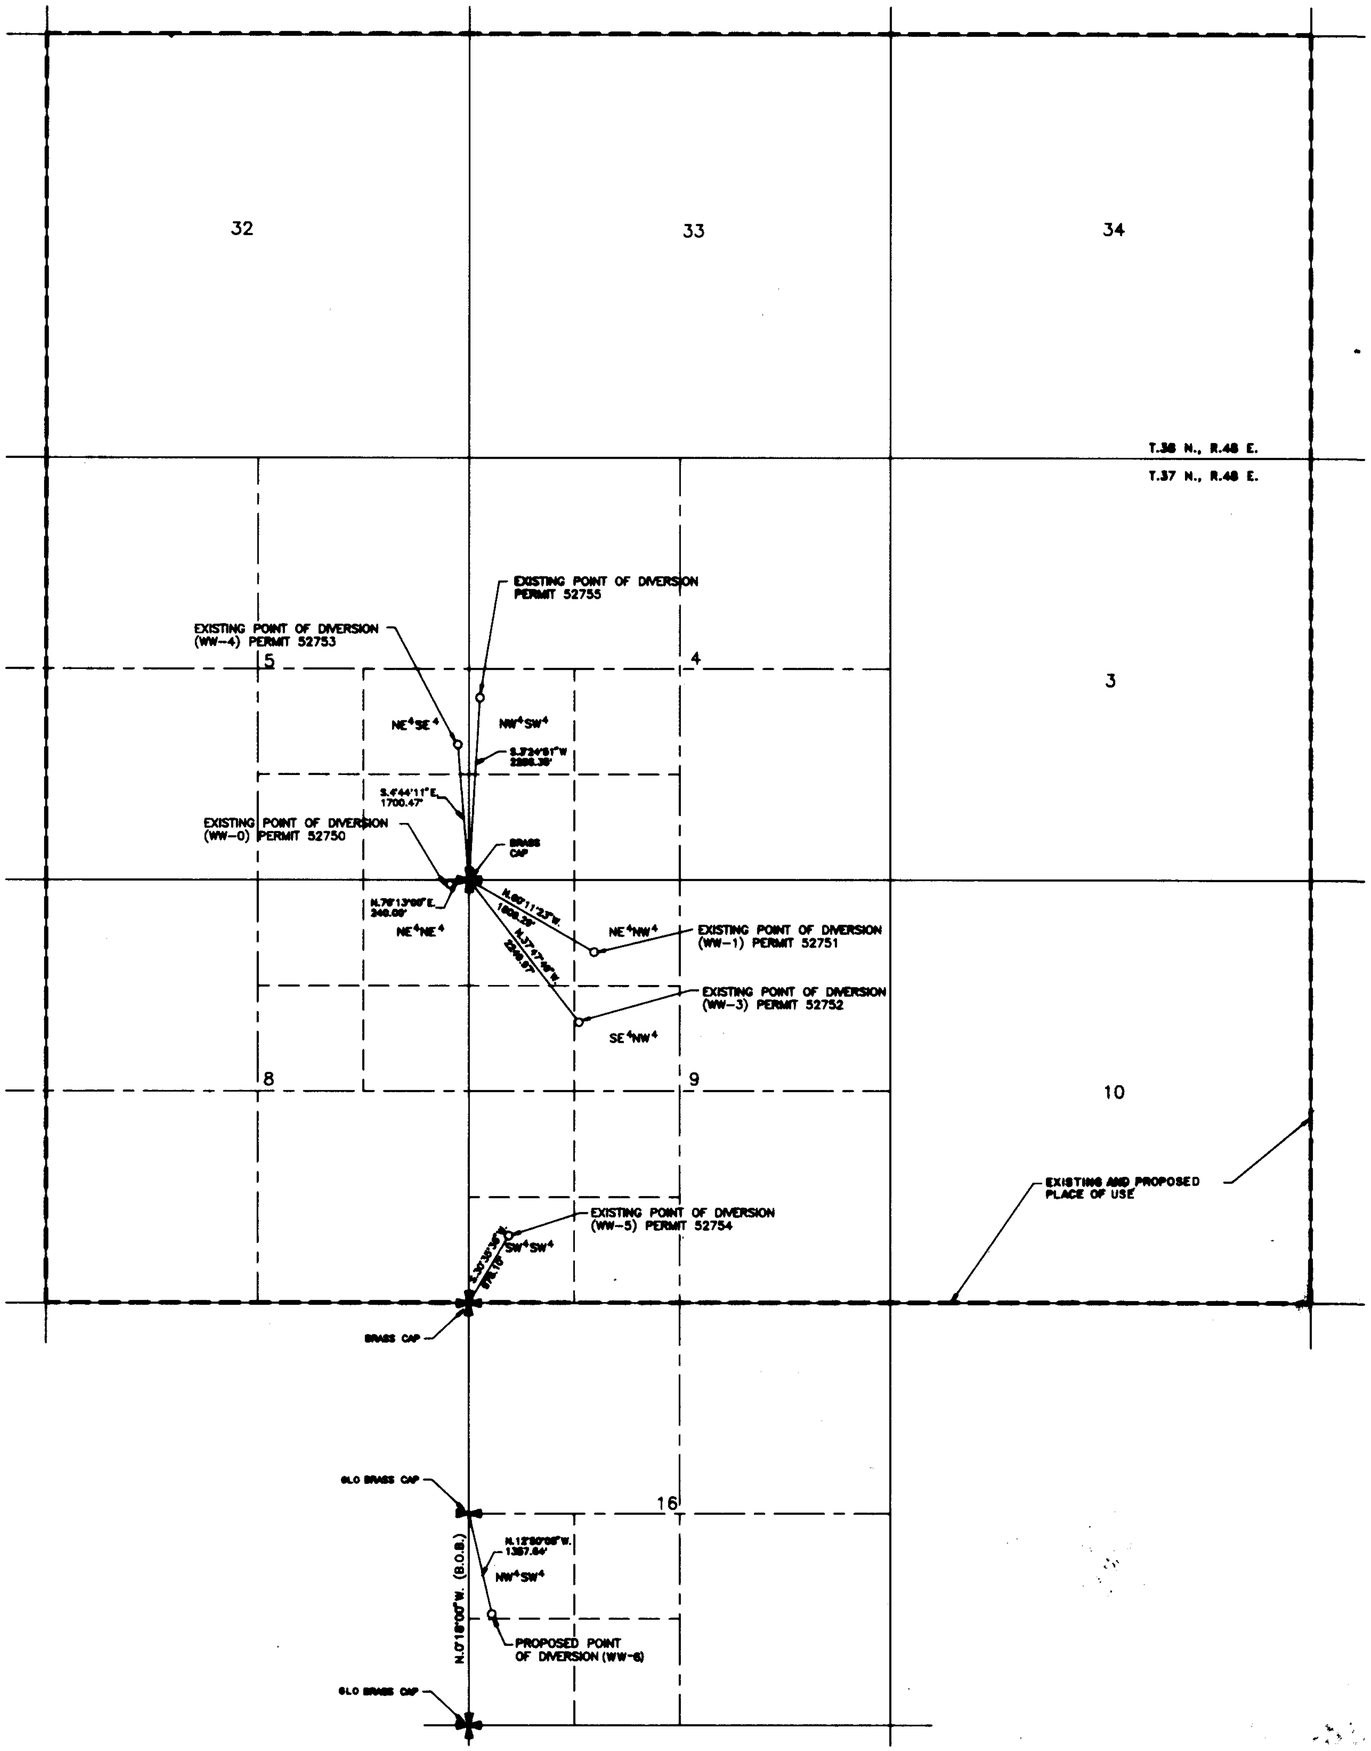

STATE OF NEVADA
S.S.
CARSON CITY

I, BRUCE R. SCOTT, BEING FIRST DULY SWORN, DEPOSE & SAY THAT THIS MAP, CONSISTING OF ONE SHEET, HAS BEEN DRAWN TO THE DESIGNATED SCALE FROM RECORD INFORMATION ON FILE AT THE DIVISION OF WATER RESOURCES & OTHER FIELD SURVEY INFORMATION; THAT IT TRULY & CORRECTLY REPRESENTS THE PROPOSED LOCATION & EXTENT OF THE WORKS USED TO DIVERT WATER FROM UNDERGROUND SOURCES IN ELKO COUNTY, NEVADA BY GALACTIC SERVICES, INC. FOR MINING & MILLING PURPOSES. THAT THE PROPOSED POINT OF DIVERSION & THE BOUNDARY OF ALL LANDS, SHOWING BY 40-ACRE SUBDIVISIONS ARE FULLY & CORRECTLY DESIGNATED HEREON.

Bruce R. Scott
STATE WATER RIGHT SURVEYOR NO. 427

SUBSCRIBED AND SWORN BEFORE ME THIS 17th DAY OF January, 1991.
NOTARY PUBLIC IN AND FOR CARSON CITY, NEVADA.

Carol L. Walton

CAROL L. WALTON
NOTARY PUBLIC NEVADA
CARSON CITY
My Appt. Expires Nov 6, 1994

BASIS OF BEARING

EXISTING POINTS OF DIVERSION

TRUE NORTH USING A MAGNETIC DECLINATION OF 17°30' EAST, PER MAP ON FILE UNDER APPLICATION 52750.

PROPOSED POINT OF DIVERSION

WEST LINE OF THE SW1/4 OF SECTION 16, T.37 N., R.48 E. (N.0°18'00"W.) PER TOWNSHIP SURVEY PLAT.

NOTE

INFORMATION USED IN THE PREPARATION OF THIS MAP INCLUDES THE RESULTS OF FIELD WORK BY HIGH DESERT ENGINEERING.

0 1000 2000 3000
SCALE: 1" = 1000'

NORTH

RESOURCE CONCEPTS INC.
340 North Minnesota Street, Carson City, Nevada 89701 (702) 883-1600
ENGINEERING · ECONOMICS · RESOURCE PLANNING

JOB NO. 90-114-01
DATE 1-17-91
REVISED
DRAWN BY FRB
Sheet 1 of 1

55664

MAP
TO ACCOMPANY APPLICATION TO CHANGE THE POINT OF DIVERSION OF A PORTION OF PERMIT 52754 FOR MINING AND MILLING PURPOSES BY

GALACTIC SERVICES, INC

FROM AN UNDERGROUND SOURCE IN ELKO COUNTY, NEVADA

RECEIVED
JAN 22 1991
STATE ENGINEER'S OFFICE

FILED
JAN 22 1991
STATE ENGINEER'S OFFICE

BRUNING 44142

55664