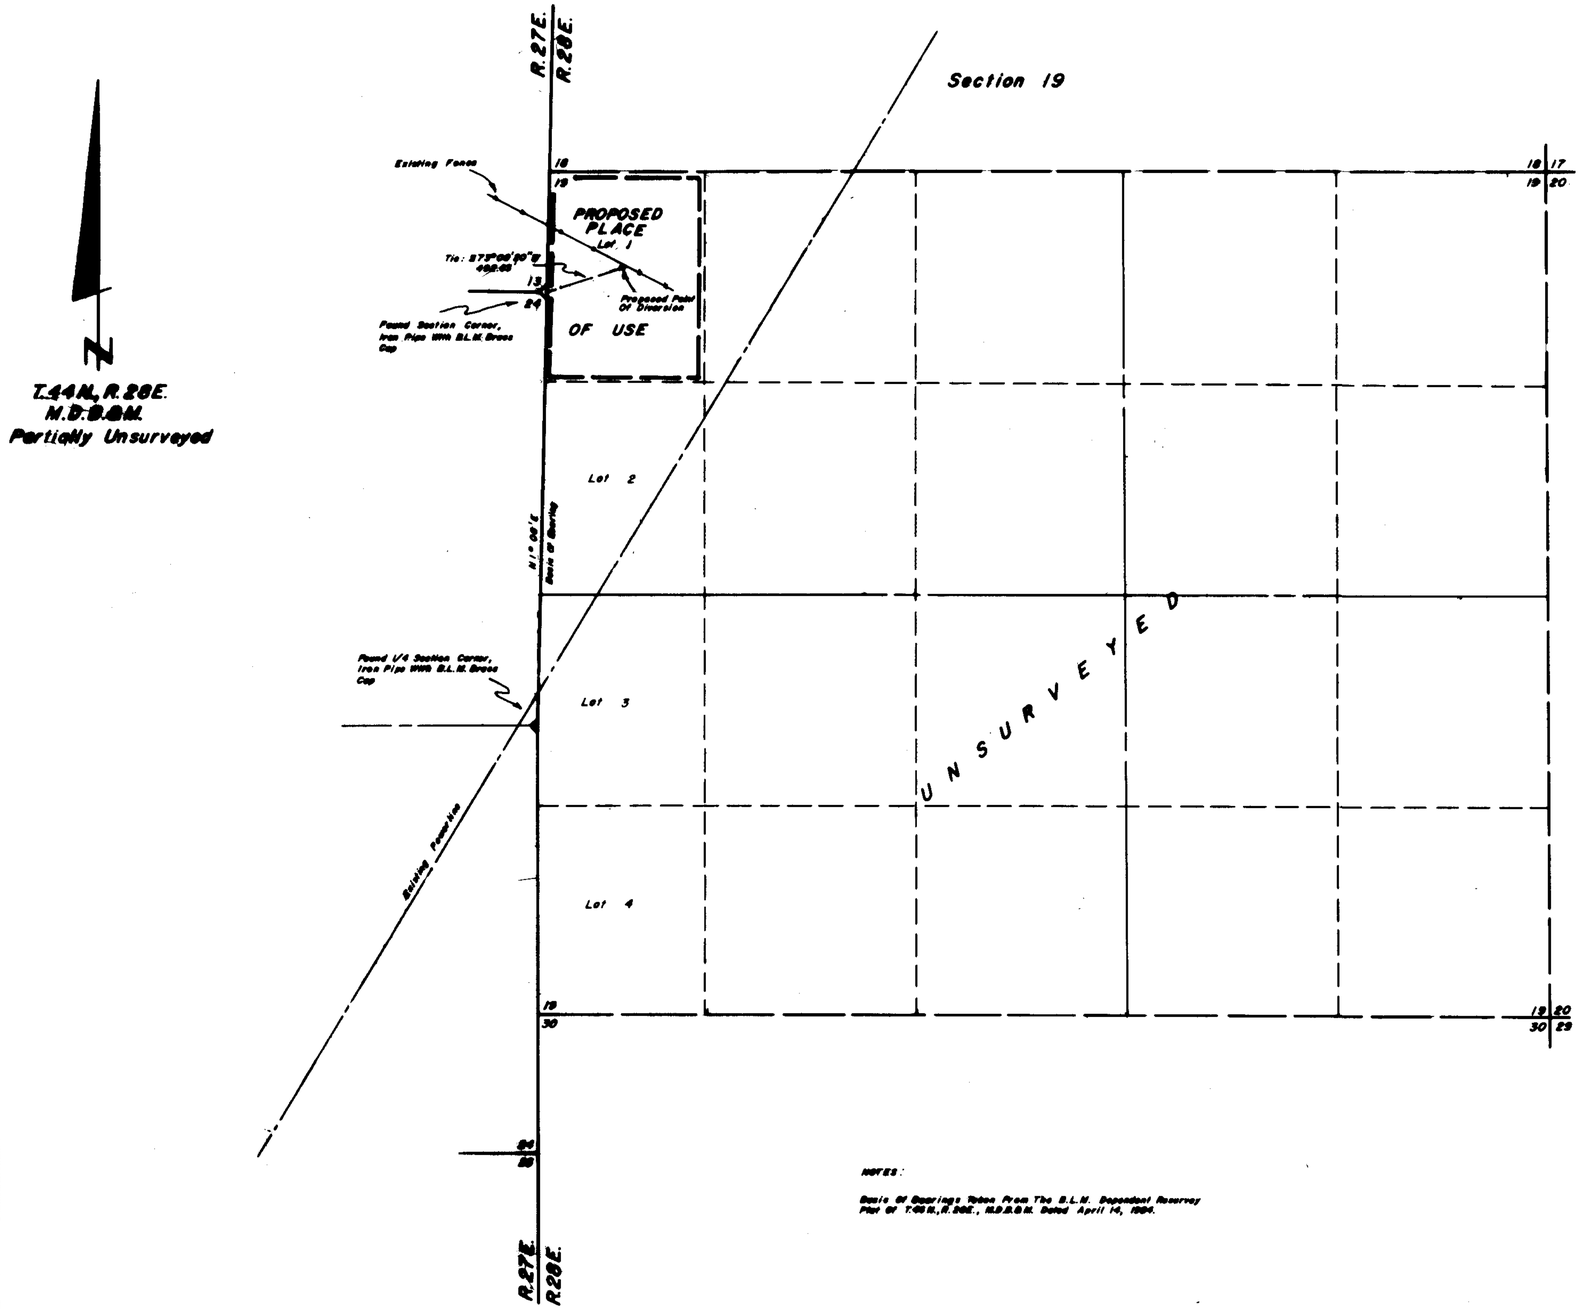

NOTES:

Basis Of Bearings Taken From The B.L.M. Dependent Resurvey Plat Of T.44N.,R.28E., M.D.B.&M. Dated April 16, 1984.

STATE OF NEVADA
COUNTY OF HUMBOLDT

I, JOHN H. MILTON III, being first duly sworn, depose and say that this map, consisting of one sheet, has been correctly drawn to the designated scale from field notes of a survey made by me or under my supervision between the 6th day of December, and the 7th day of December, 1990; that it truly and correctly represents the proposed location and extent of the works used to divert water from underground in Humboldt County, by R.D.D., Inc. and the Julian W. and Edith M. Marcuerquiaga 1980 Living Trust for stockwatering purposes. That the proposed point of diversion, the approximate location and size of the diverting channel or other conduit, the place and manner of use, and the location and names of all other works or streams which are crossed by, or connected with the said works, are fully and correctly designated thereon.

State Water Right Surveyor No. 573

12-27-90

Subscribed and sworn to before me this 27th day of December 1990.

Notary Public

HELEN F. HEMMERT
Notary Public - State of Nevada
Appointment Recorded In Humboldt County
MY APPOINTMENT EXPIRES FEB. 17, 1992

SCALE 1" = 500'

500 0 500 1000 1500 2000

55667 CERTIFICATE No. 14674 ISSUED 08-14-97

FILED
MAR 27 1991
STATE ENGINEER'S OFFICE

Desert-Mountain Inc.
Land and Water Right Surveyors
148 West Second Street
Winnemucca, Nevada 89445
(702) 623-4414

MAP
TO ACCOMPANY APPLICATION
TO APPROPRIATE WATER
FOR STOCKWATERING PURPOSES
BY R.D.D., Inc. and The
Julian W. & Edith M. Marcuerquiaga
1980 Living Trust
FROM UNDERGOUND
IN HUMBOLDT COUNTY, NEVADA

55667