SECTIONS 25, 26, & 36 TOWNSHIP 13 NORTH RANGE 25 EAST
SECTION 31 TOWNSHIP 13 NORTH RANGE 26 EAST
MOUNT DIABLO MERIDIAN
Lyon County, Nevada

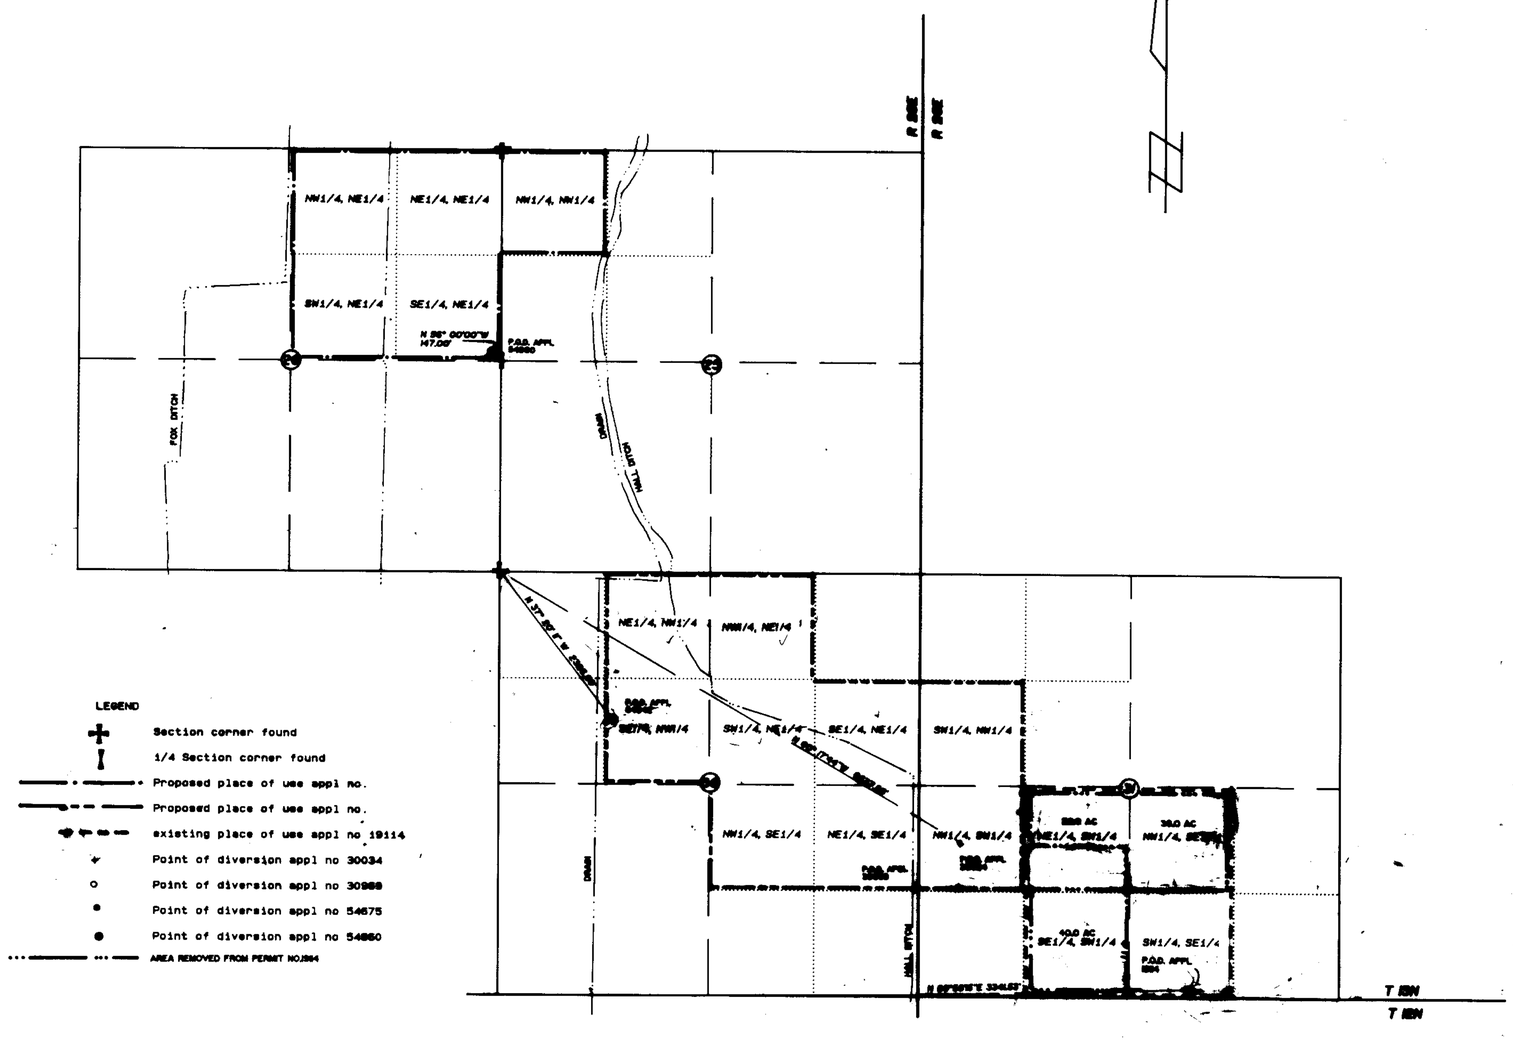

LEGEND

- Section corner found
- 1/4 Section corner found
- Proposed place of use appl no.
- Proposed place of use appl no.
- existing place of use appl no 19114
- Point of diversion appl no 30034
- Point of diversion appl no 30988
- Point of diversion appl no 54675
- Point of diversion appl no 54860
- AREA REMOVED FROM PERMIT NO.1994

STATE OF NEVADA
SS
COUNTY OF LYON

I, George H Denson, being first duly sworn, do depose and say that this map has been correctly drawn to the designated scale from field notes of a survey made under my direction from January, 1990 thru May, 1990, That it truly and correctly represents the extent of works proposed to appropriate water from an underground source in Lyon County by Desert Pearl Farms for irrigation and domestic purposes.

George H Denson
George H Denson [illegible] right surveyor no. 455

Subscribed and sworn to before me this 30th day of January, 1991

Mary Lou Gray
NOTARY PUBLIC

MARY LOU GRAY
Notary Public - State of Nevada
Appointment Recorded in Lyon County
MY APPOINTMENT EXPIRES MAY 15, 1994

BASIS OF BEARING

West line of Section 25 Township 13 North Range 25 East M. D. M. as shown on record of survey file no. 12813, of Lyon County records bearing N 0° 40' 12" E.

SCALE IN FEET

MAP TO ACCOMPANY APPLICATION TO CHANGE THE POINT OF DIVERSION AND PLACE OF USE OF UNDERGROUND WATERS HERETOFOR APPROPRIATED UNDER APPLICATION NO. 19114 FOR IRRIGATION AND DOMESTIC PURPOSES IN LYON COUNTY BY

DESERT PEARL FARMS

FILED
FEB 06 1991
STATE ENGINEER'S OFFICE

91-06

55

61152 T 61153 59997 59998 T 55759 T 55758 T 55677 55676