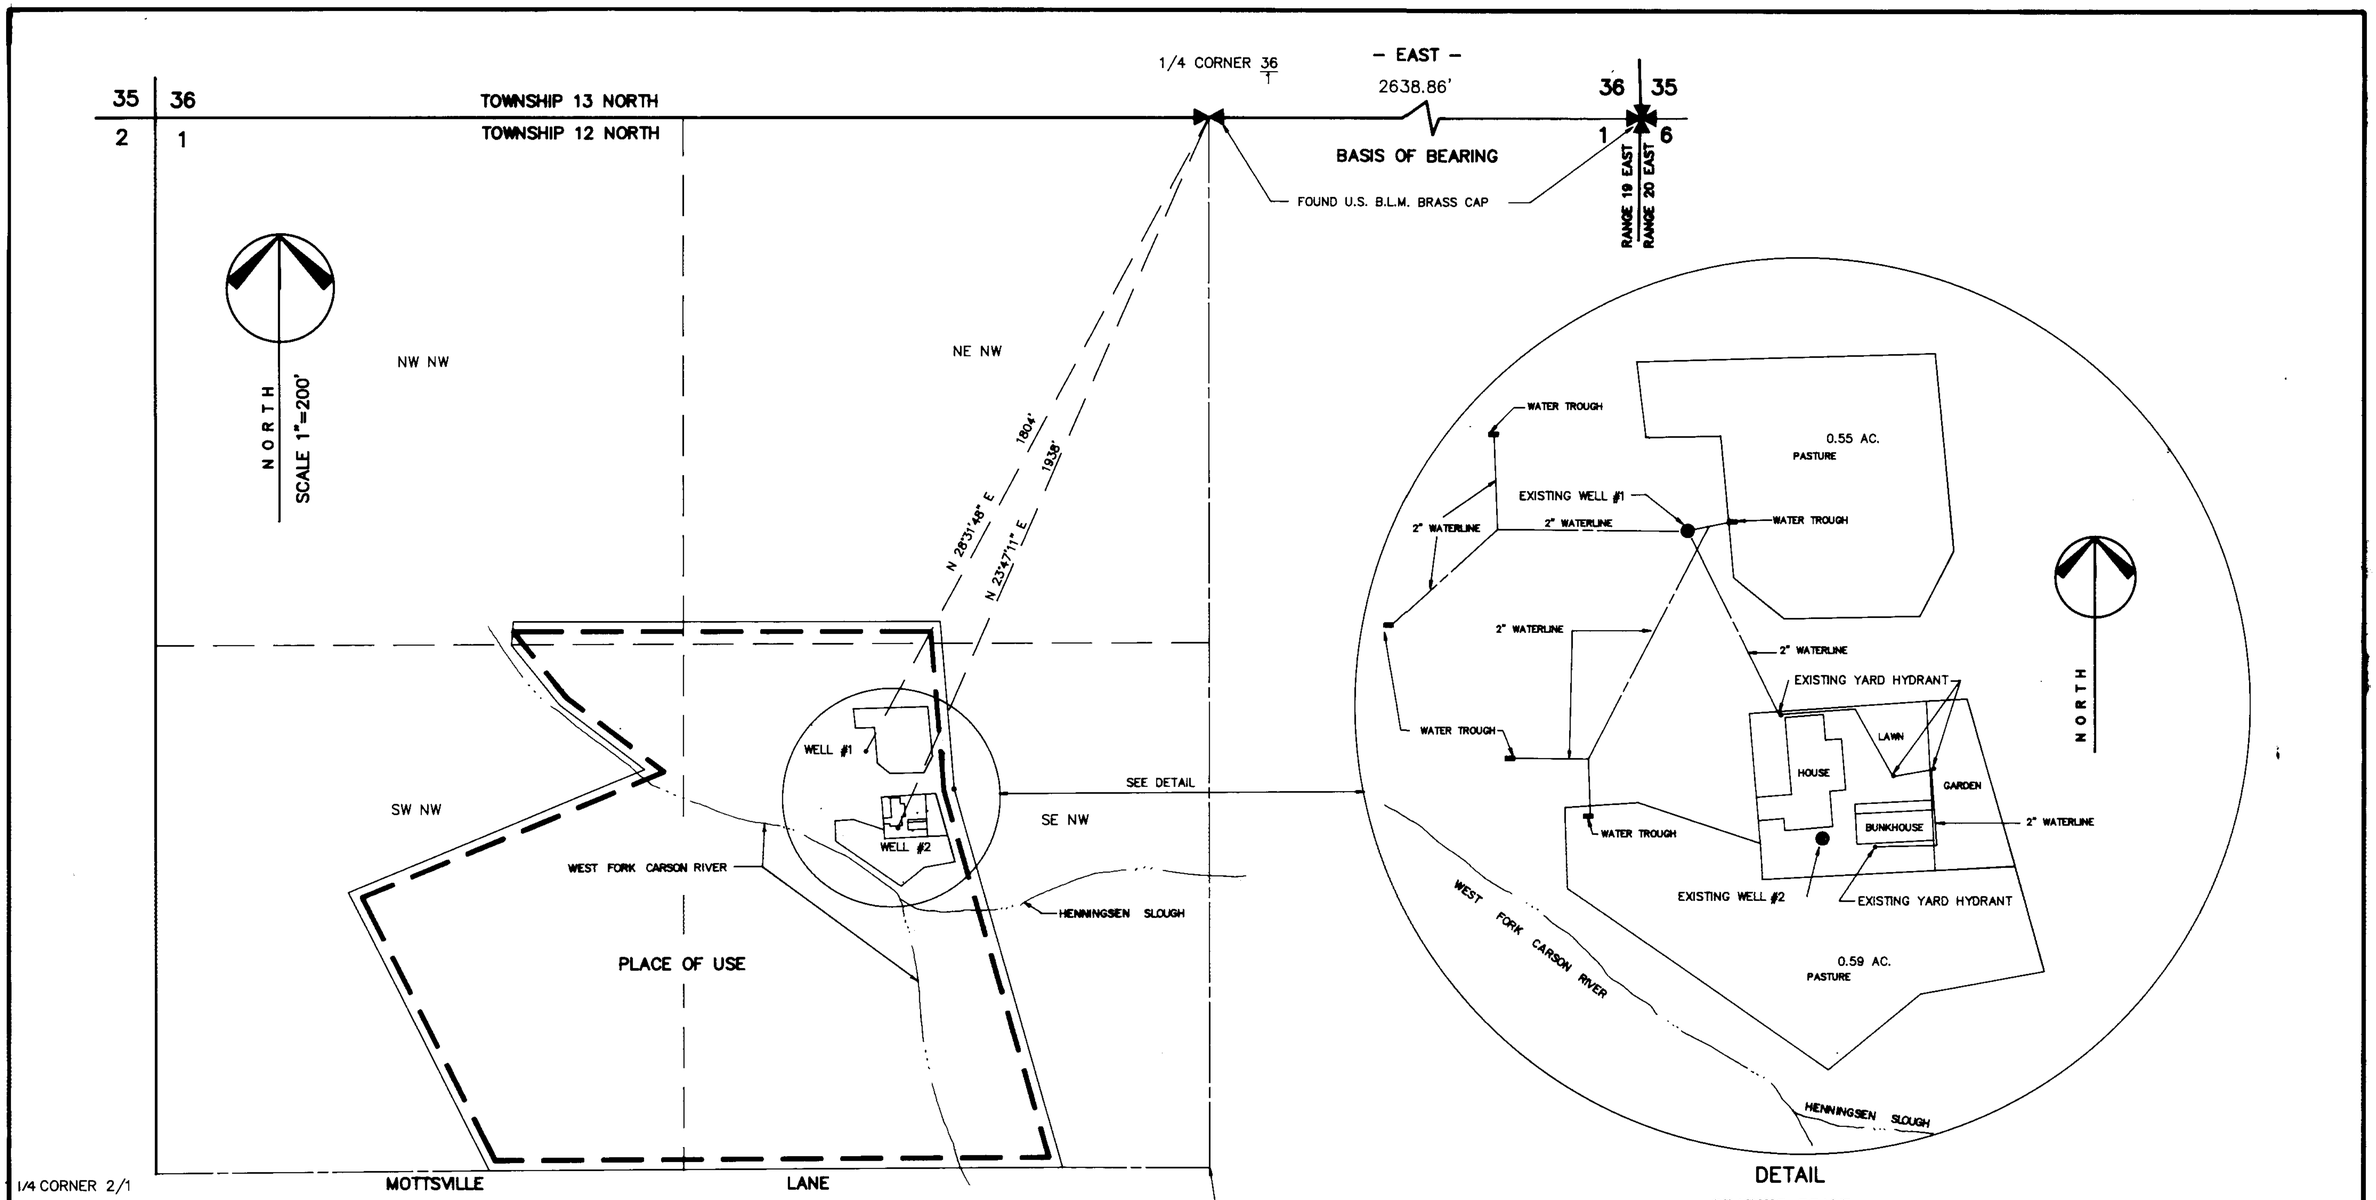

BASIS OF BEARING

NORTH LINE OF SECTION 1 PER RECORD OF SURVEY FOR DOUGLAS & KATHLEEN HONE RECORDED IN DOUGLAS COUNTY AS DOC. NO. 130125

PLACE OF USE

PORTIONS OF THE NW NW, NE NW, SW NW, SE NW OF SECTION 1 T.12 N., R.19 E., M.D.B.& M.

CULTURAL TABULATION					
SECTION	SUBDIVISION	TOWNSHIP	RANGE	CULTIVATED ACREAGE	DESCRIPTION OF CULTURE
1	SE NW	12 N.	19 E.	1.15 AC.	PASTURE GRASS
1	SE NW	12 N.	19 E.	0.27 AC	LAWNS GARDEN & TREES
TOTAL ACREAGE				1.42 AC.	

STATE OF NEVADA
DOUGLAS COUNTY

I, B. J. VASEY, BEING FIRST DULY SWORN DEPOSE AND SAY THAT THIS MAP CONSISTING OF ONE SHEET, HAS BEEN CORRECTLY DRAWN TO THE DESIGNATED SCALE FROM THE FIELD NOTES OF A SURVEY MADE UNDER MY SUPERVISION AND DIRECTION, ON THE 19th DAY OF DECEMBER 1990, THAT IT TRULY AND CORRECTLY REPRESENTS THE PROPOSED LOCATION AND EXTENT OF THE WORKS USED TO DIVERT WATER FROM AN UNDERGROUND SOURCE IN DOUGLAS COUNTY BY THE HONE FAMILY TRUST FOR STOCKWATERING, IRRIGATION AND DOMESTIC PURPOSES THE PROPOSED POINT OF DIVISION AND THE BOUNDARY OF ALL LANDS SHOWN BY 40-ACRE SUBDIVISIONS THE AREAS TO BE SERVED, ARE FULLY AND CORRECTLY DESIGNATED HEREON.

B J Vasey
STATE WATER RIGHT SURVEYOR NO. 306

SUBSCRIBED AND SWORN TO BEFORE ME THIS 24th DAY OF January 1991

Karen Morgan
NOTARY PUBLIC IN AND FOR DOUGLAS COUNTY

KAREN MORGAN
Notary Public -- Nevada
Douglas County
My Appointment Expires Aug 27 1994

FILED
FEB 05 1991
STATE ENGINEER'S OFFICE

GRAPHIC SCALE
(IN FEET)
1 inch = 200 ft.

55678

MAP
TO ACCOMPANY PROOFS OF APPROPRIATION
FOR
IRRIGATION , STOCKWATERING & DOMESTIC USE
AND
AN APPLICATION TO APPROPRIATE WATER
FOR
STOCKWATERING PURPOSES
BY
THE HONE FAMILY TRUST
FROM AN UNDERGROUND SOURCE
IN DOUGLAS COUNTY,NEVADA

VASEY ENGINEERING CO., INC.
Post Office Box 247 Minden, Nevada 89423
782-2382 882-5417 Fax 782-7051

PROFESSIONAL ENGINEER AND SURVEYOR
BENNETT J. VASEY
No. 1586
STATE OF NEVADA

05241 05240 05239 55678