55688 CERTIFICATE No. 14511 ISSUED 12-31-96

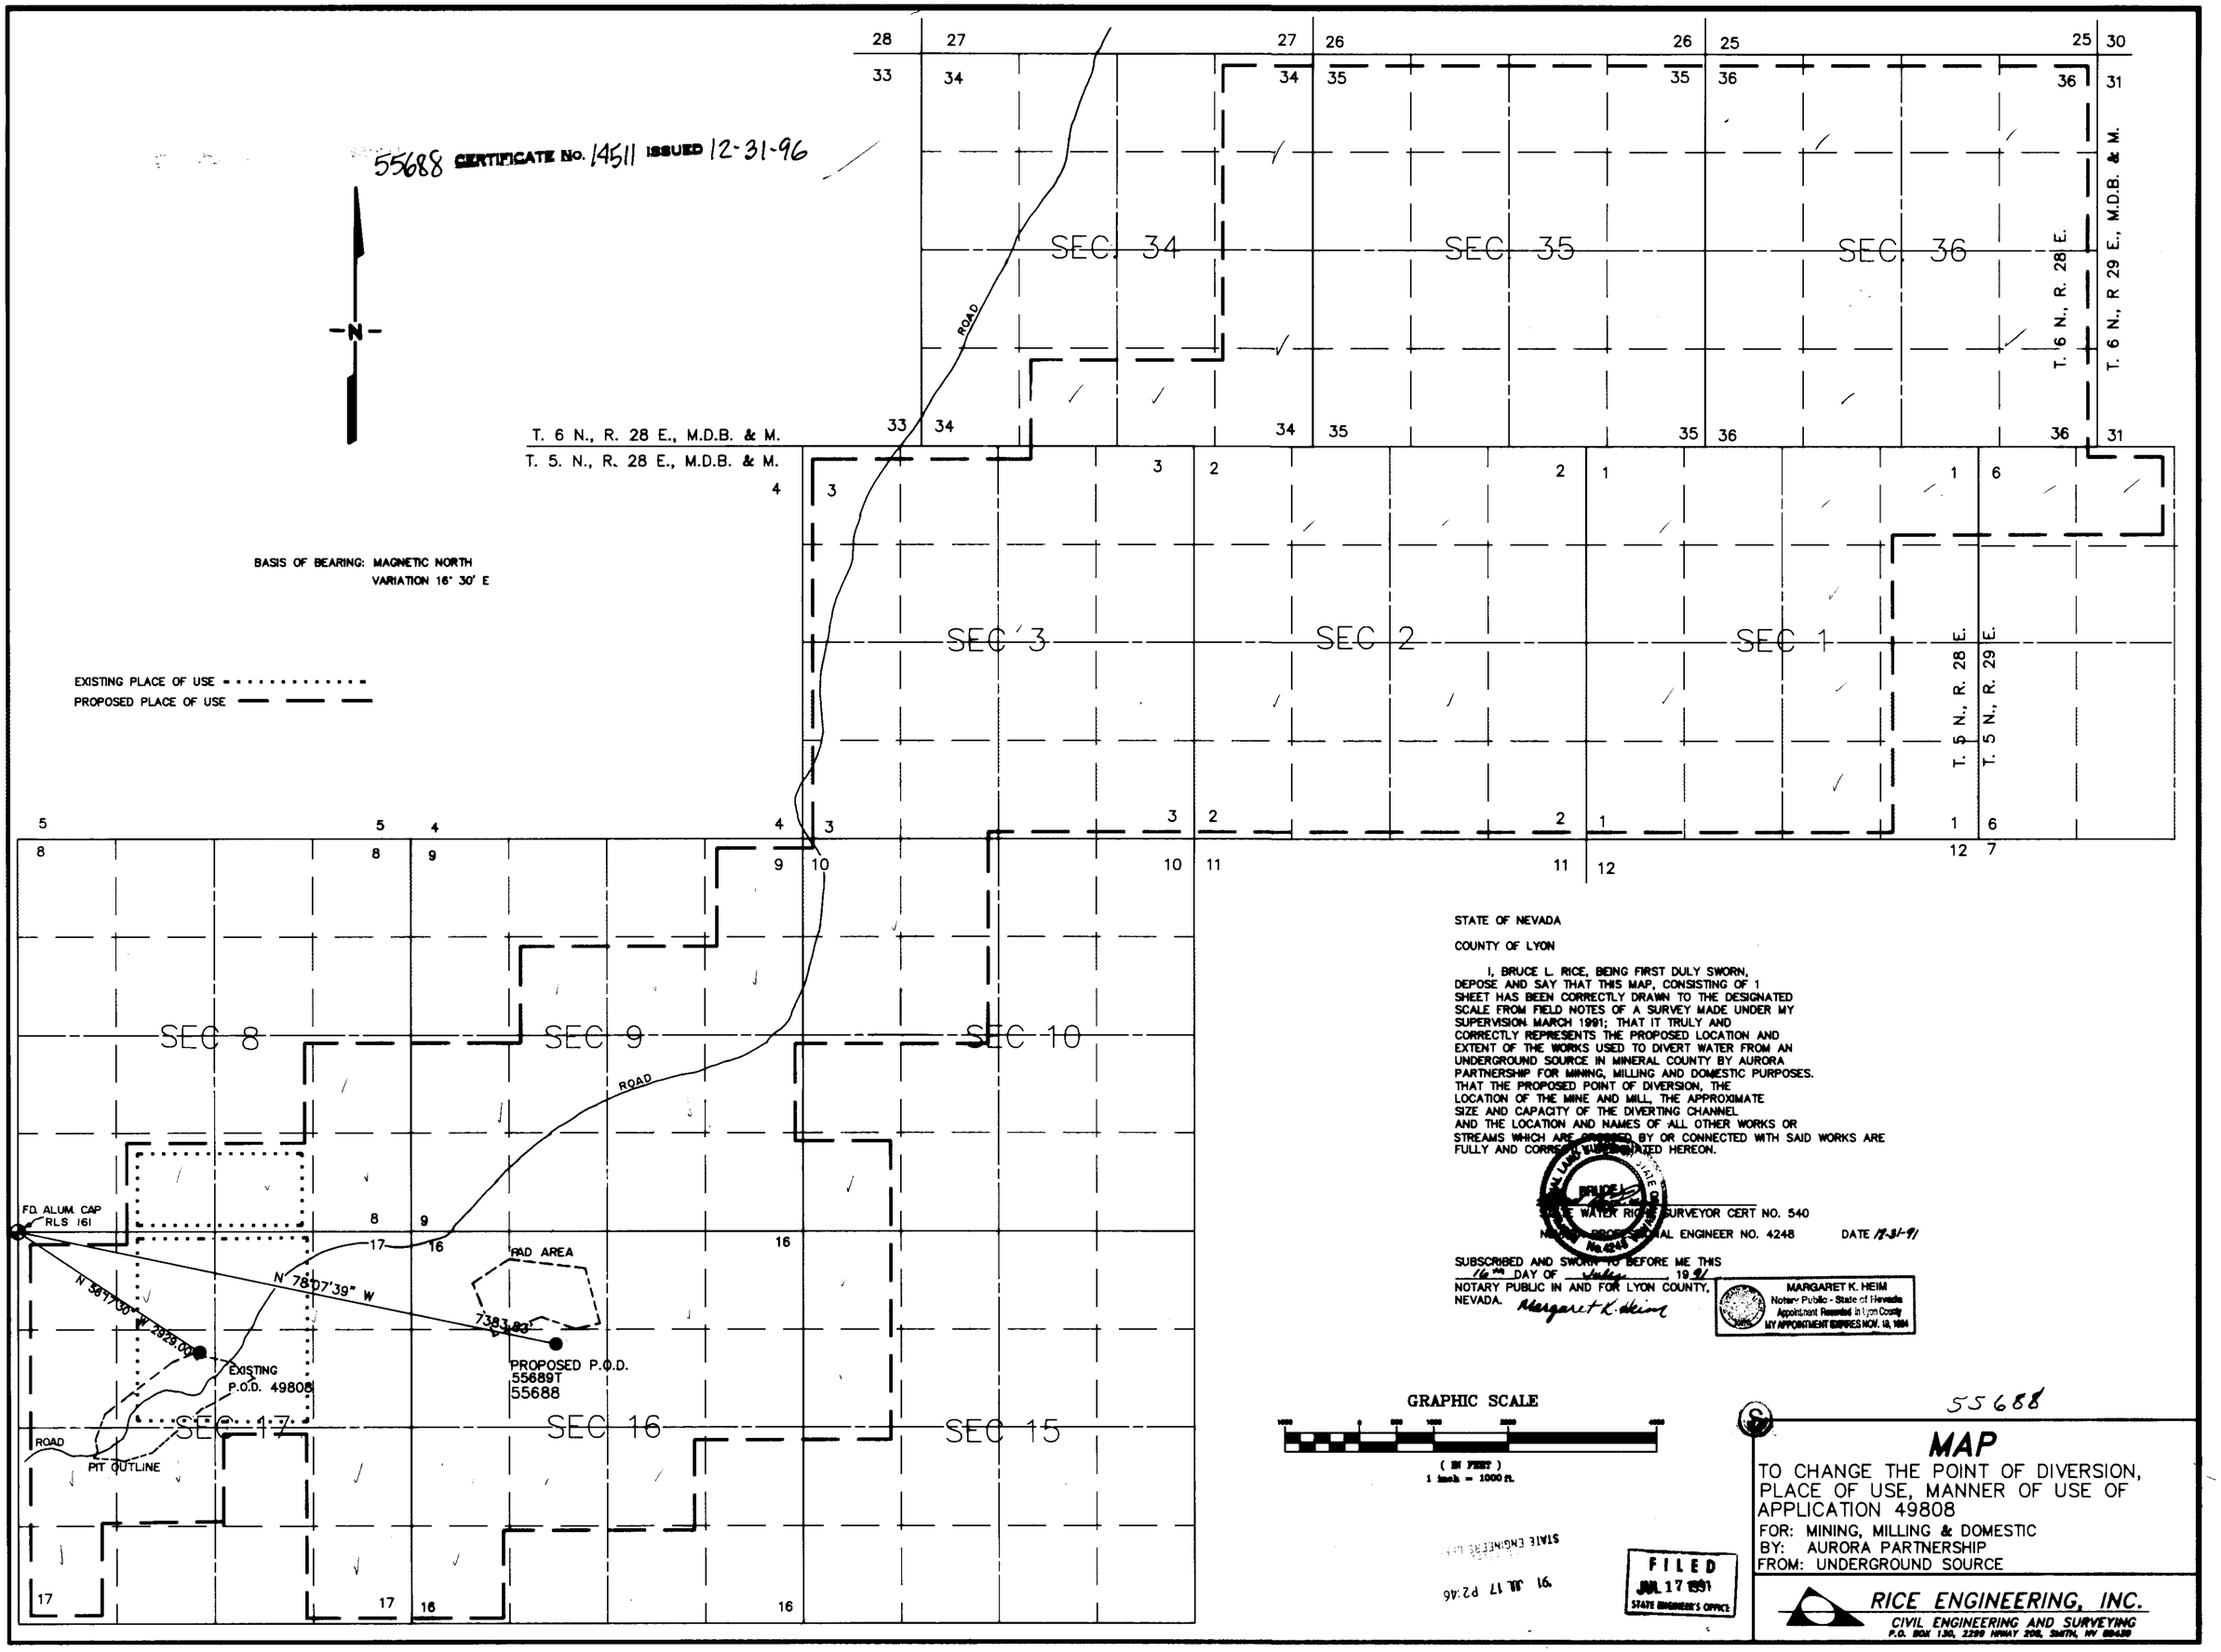

STATE OF NEVADA

COUNTY OF LYON

I, BRUCE L. RICE, BEING FIRST DULY SWORN, DEPOSE AND SAY THAT THIS MAP, CONSISTING OF 1 SHEET HAS BEEN CORRECTLY DRAWN TO THE DESIGNATED SCALE FROM FIELD NOTES OF A SURVEY MADE UNDER MY SUPERVISION MARCH 1991; THAT IT TRULY AND CORRECTLY REPRESENTS THE PROPOSED LOCATION AND EXTENT OF THE WORKS USED TO DIVERT WATER FROM AN UNDERGROUND SOURCE IN MINERAL COUNTY BY AURORA PARTNERSHIP FOR MINING, MILLING AND DOMESTIC PURPOSES. THAT THE PROPOSED POINT OF DIVERSION, THE LOCATION OF THE MINE AND MILL, THE APPROXIMATE SIZE AND CAPACITY OF THE DIVERTING CHANNEL AND THE LOCATION AND NAMES OF ALL OTHER WORKS OR STREAMS WHICH ARE PROPOSED BY OR CONNECTED WITH SAID WORKS ARE FULLY AND CORRECTLY DELINEATED HEREON.

BRUCE L. RICE
STATE WATER RIGHTS SURVEYOR CERT NO. 540
NEVADA PROFESSIONAL ENGINEER NO. 4248 DATE 12-31-91

SUBSCRIBED AND SWORN TO BEFORE ME THIS 16th DAY OF July 1991
NOTARY PUBLIC IN AND FOR LYON COUNTY, NEVADA. Margaret K. Heim

MARGARET K. HEIM
Notary Public - State of Nevada
Appointment Recorded in Lyon County
MY APPOINTMENT EXPIRES NOV. 10, 1994

STATE ENGINEER'S OFFICE
'91 JUL 17 P2:46

FILED
JUL 17 1991
STATE ENGINEER'S OFFICE

55688

MAP

TO CHANGE THE POINT OF DIVERSION, PLACE OF USE, MANNER OF USE OF APPLICATION 49808

FOR: MINING, MILLING & DOMESTIC
BY: AURORA PARTNERSHIP
FROM: UNDERGROUND SOURCE

RICE ENGINEERING, INC.
CIVIL ENGINEERING AND SURVEYING
P.O. BOX 130, 2299 HWY 208, WELLS, NV 89835

55688