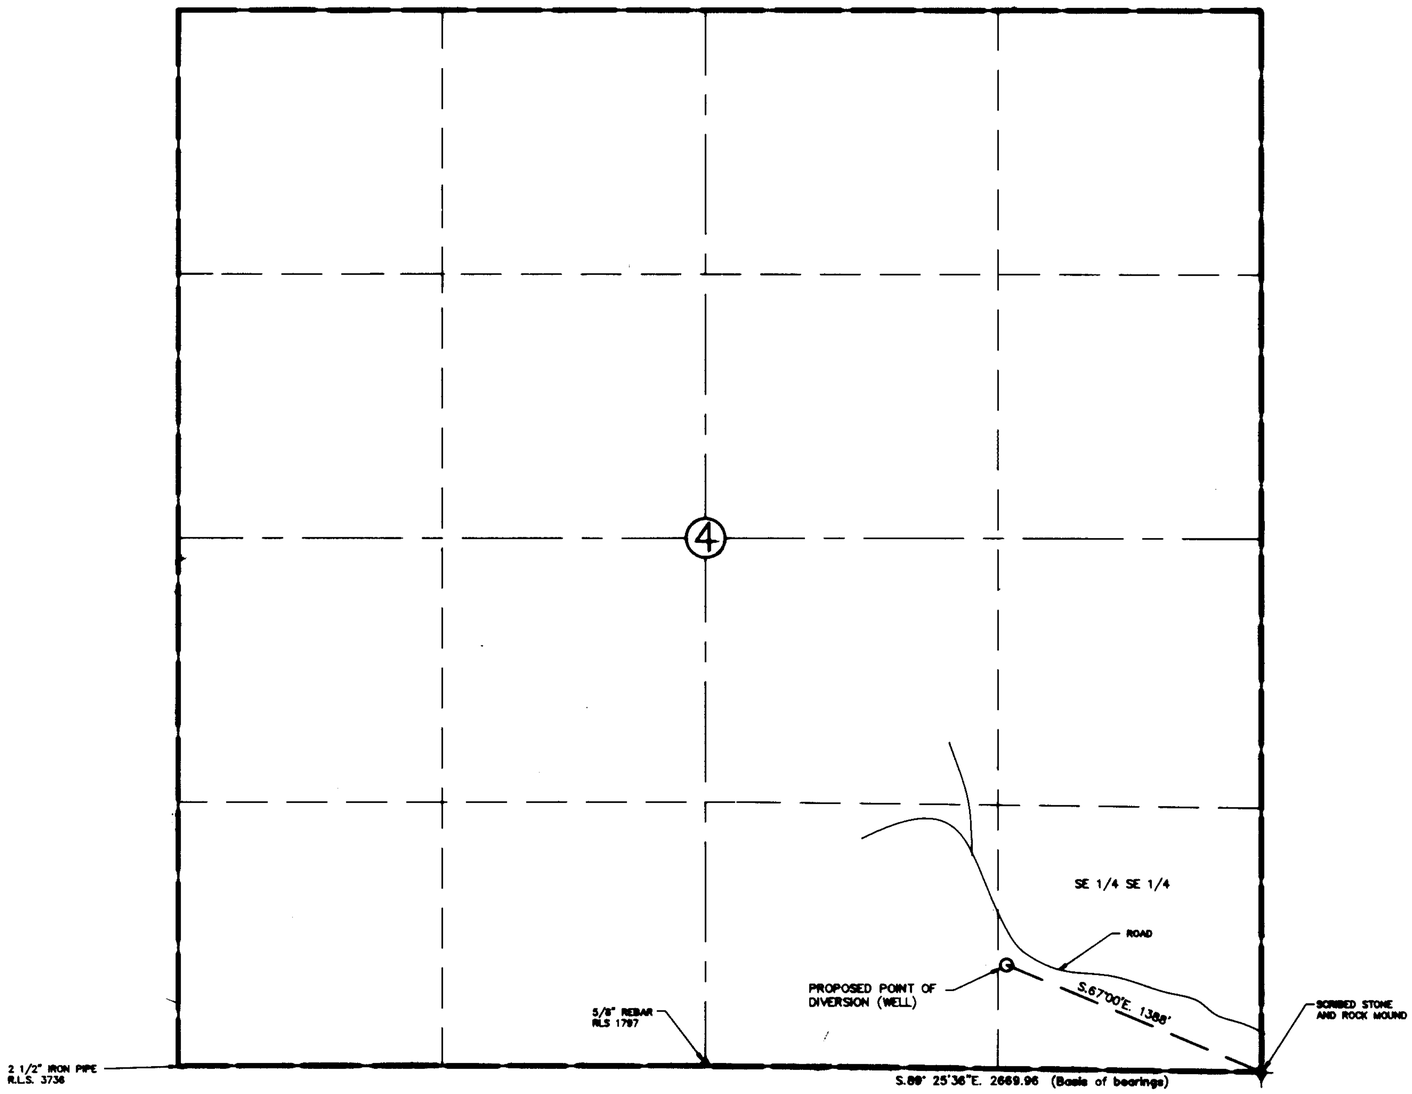

STATE OF NEVADA
ss.
COUNTY OF ELKO

I, William A. Nisbet, being first duly sworn, depose and say that this map, consisting of one sheet, has been drawn to the designated scale from a survey, made under my supervision and direction, completed on the 18th day of January,1991; that it truly and correctly represents the proposed location and extent of the works used to divert water from an UNDERGROUND SOURCE in WASHOE COUNTY by KINDER LIMITED, for INDUSTRIAL. That the proposed points of diversion, the approximate location and names of all other works or streams which are crossed by, or connected with the said works, are fully and correctly designated theron.

William A. Nisbet
STATE WATER RIGHT SURVEYOR NO. 448

PROFESSIONAL LAND SURVEYOR-STATE OF NEVADA
WILLIAM A. NISBET
NO. 3805

Subscribed and sworn to before me this 5 day of Feb 1991.

Carolyn Griswold

COLLEEN GRISWOLD
Notary Public - State of Nevada
Appt. Exp. JUL-12-94

BASIS OF BEARINGS: MAP entitled "Record of Survey for Refuse,Inc." filed in office of Washoe County Recorder, file#1267399 on August 17, 1988.

N

T.19N R.21E
M.D.M.

0 400 800 1200
SCALE: 1"=400'

FILED
FEB 8 1991
STATE ENGINEER'S OFFICE

55788

REVISIONS	
DDL	
2073.001	2-5-91

MAP
TO ACCOMPANY APPLICATION
TO APPROPRIATE WATER

FOR INDUSTRIAL PURPOSES
BY KINDER LIMITED
FROM AN UNDERGROUND SOURCE
IN WASHOE COUNTY

CHILTON Engineering and Surveying, LTD
421 Court Street
(702) 738-2121 Elko, Nevada 89801

W91003 1/1

60405 59636 55788