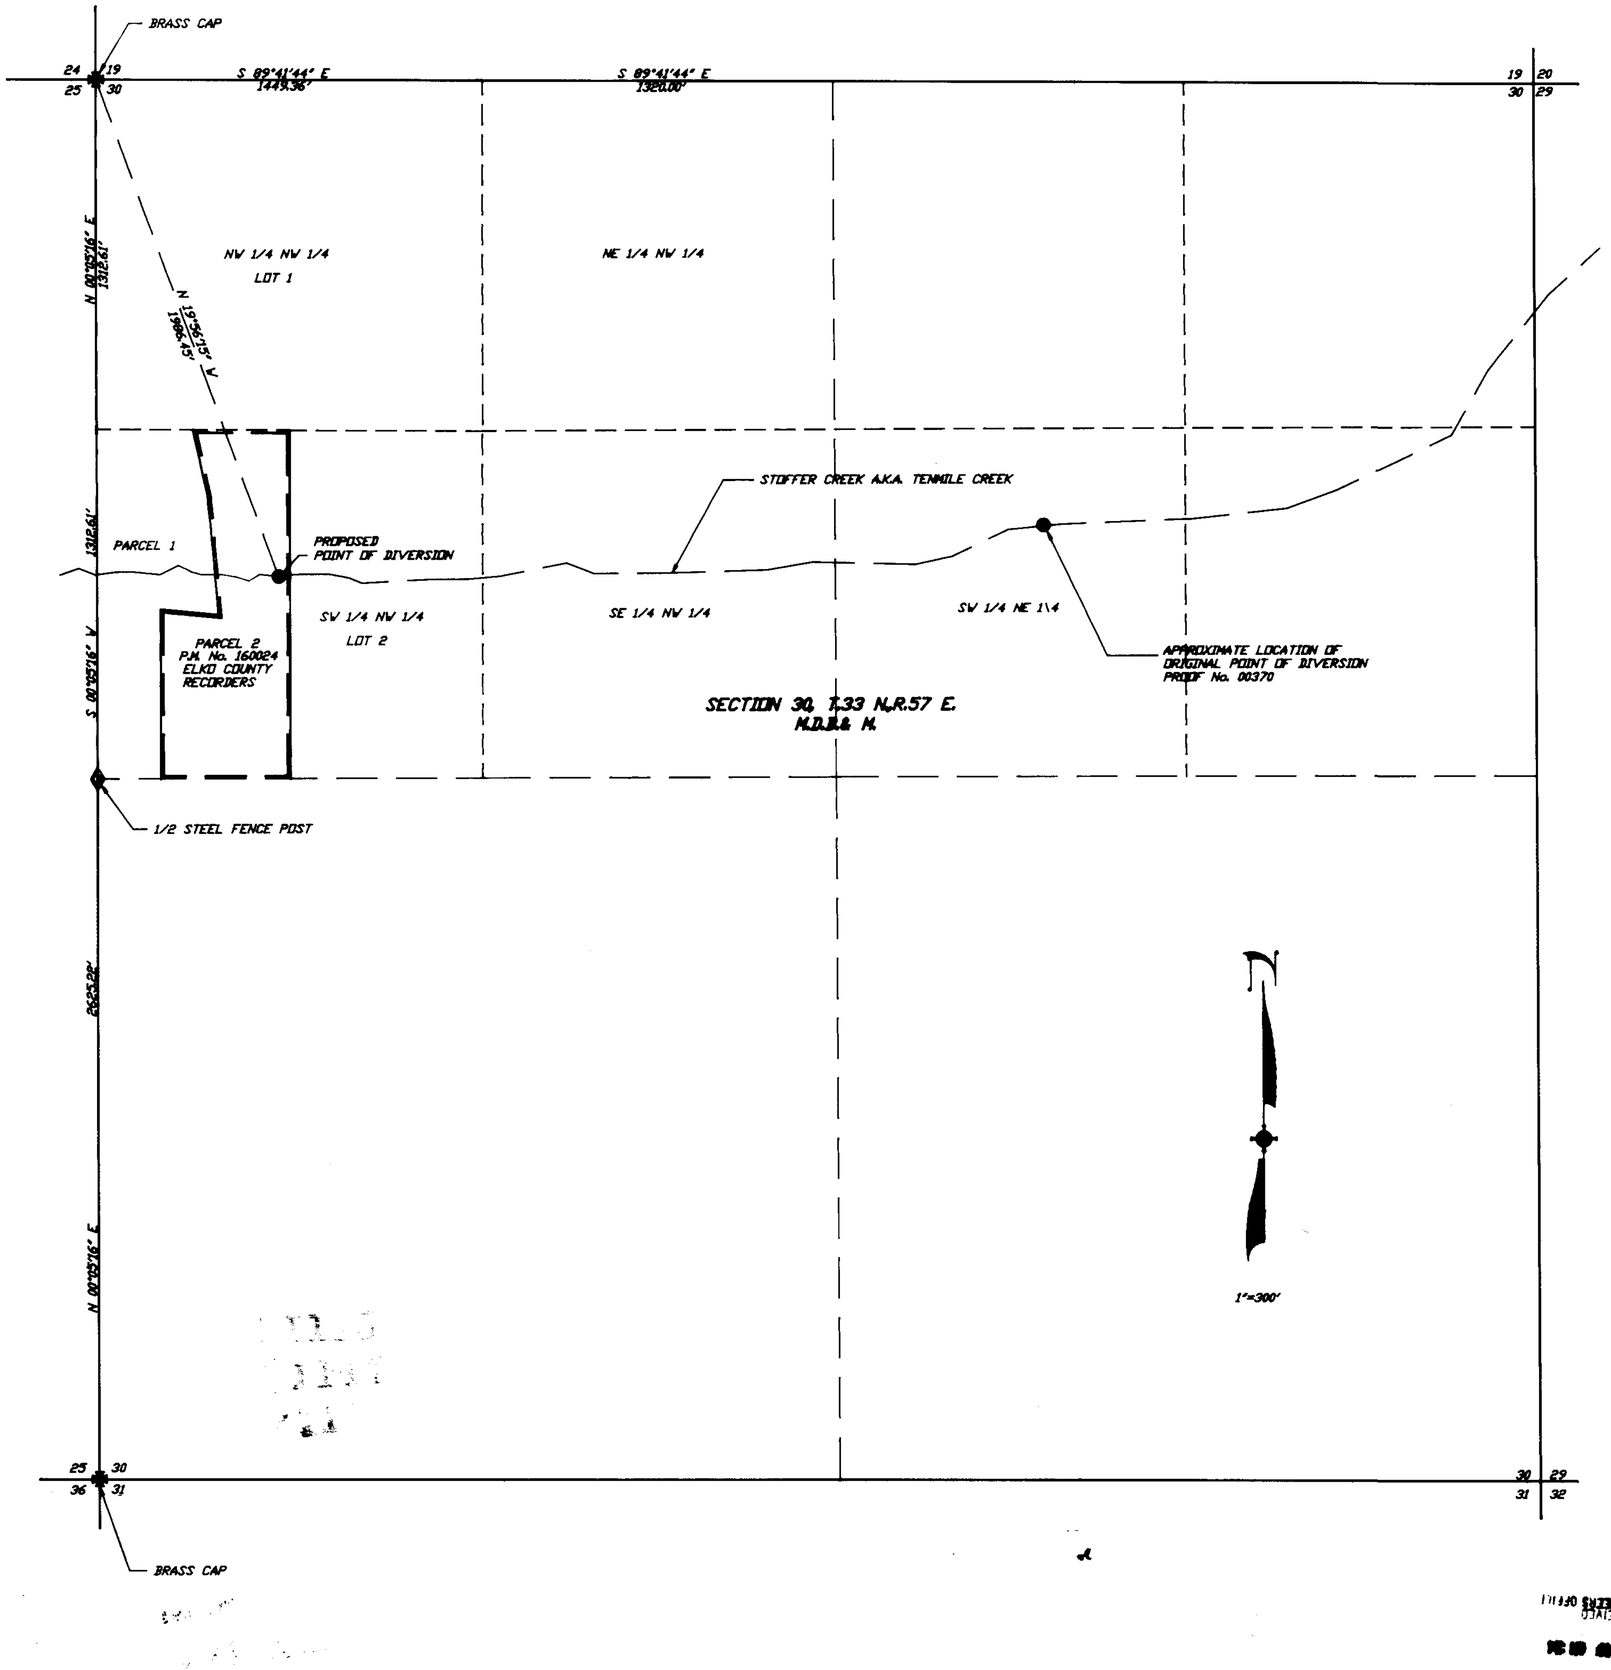

BASIS OF BEARINGS :

THE LINE BETWEEN THE WEST 1/4 SECTION CORNER AND THE NORTHWEST SECTION CORNER OF SECTION 30, T.33 N.,R.57 E., M.D.B.& M., TAKEN AS North 00°05'16" East AS SHOWN ON THE PARCEL MAP FOR C.J. LIPPARELLI AND OTTIS W. TIPTON, FILED IN THE OFFICE OF THE ELKO COUNTY RECORDER AS FILE No. 160024.

STATE OF NEVADA)
) S.S.
COUNTY OF WASHOE)

I, MICHAEL D. BUSCHELMAN, BEING FIRST DULY SWORN, DEPOSE AND SAY THAT THIS MAP, CONSISTING OF ONE SHEET, HAS BEEN CORRECTLY DRAWN TO THE DESIGNATED SCALE FROM A SURVEY MADE UNDER MY SUPERVISION AND DIRECTION ON THE 21st DAY OF JANUARY, 1991, THAT IT TRULY AND CORRECTLY REPRESENTS THE LOCATION AND EXTENT OF THE WORKS USED TO DIVERT WATER FROM A SURFACE SOURCE, IN ELKO COUNTY BY OTTIS AND MARILYN TIPTON FOR "AS DECREED PURPOSES", THAT THE POINT OF DIVERSION AND THE BOUNDARY OF ALL LANDS, SHOWING BY 40-ACRE SUBDIVISIONS THE ARES PROPOSED TO BE SERVED, ARE FULLY AND CORRECTLY DESIGNATED THEREON.

Michael D. Buschelman
MICHAEL D. BUSCHELMAN STATE WATER RIGHTS SURVEYOR

PROFESSIONAL LAND SURVEYOR - STATE OF NEVADA
MICHAEL-D BUSCHELMAN
No. 7463

2-18-91

SUBSCRIBED AND SWORN TO BEFORE ME THIS 18th DAY OF FEB, 1991

Nancy A. Mark
NOTARY PUBLIC IN AND FOR WASHOE CO. NEVADA

NANCY A. MARK
Notary Public - State of Nevada
Appointment Recorded in Washoe County
MY APPOINTMENT EXPIRES OCT. 28, 1992

LEGEND :

- F.D. SECTION CORNER AS NOTED
- F.D. 1/4 SECTION CORNER AS NOTED
- POINT OF DIVERSION
- — — PLACE OF USE

GRAPHIC SCALE

(IN FEET)
1 inch = 300 ft.

FILED
FEB 19 1991
STATE ENGINEER'S OFFICE

55827

MAP TO ACCOMPANY
APPLICATION TO CHANGE THE POINT OF DIVERSION
A PORTION OF PROOF No. 00370
BY
OTIS & MARILYN TIPTON
FOR "AS DECREED" PURPOSES
FROM STOFFER CREEK

ELKO COUNTY, NEVADA

SUMMIT CONSULTING ENGINEERS AND SURVEYORS

SHEET 1 OF 1

55827