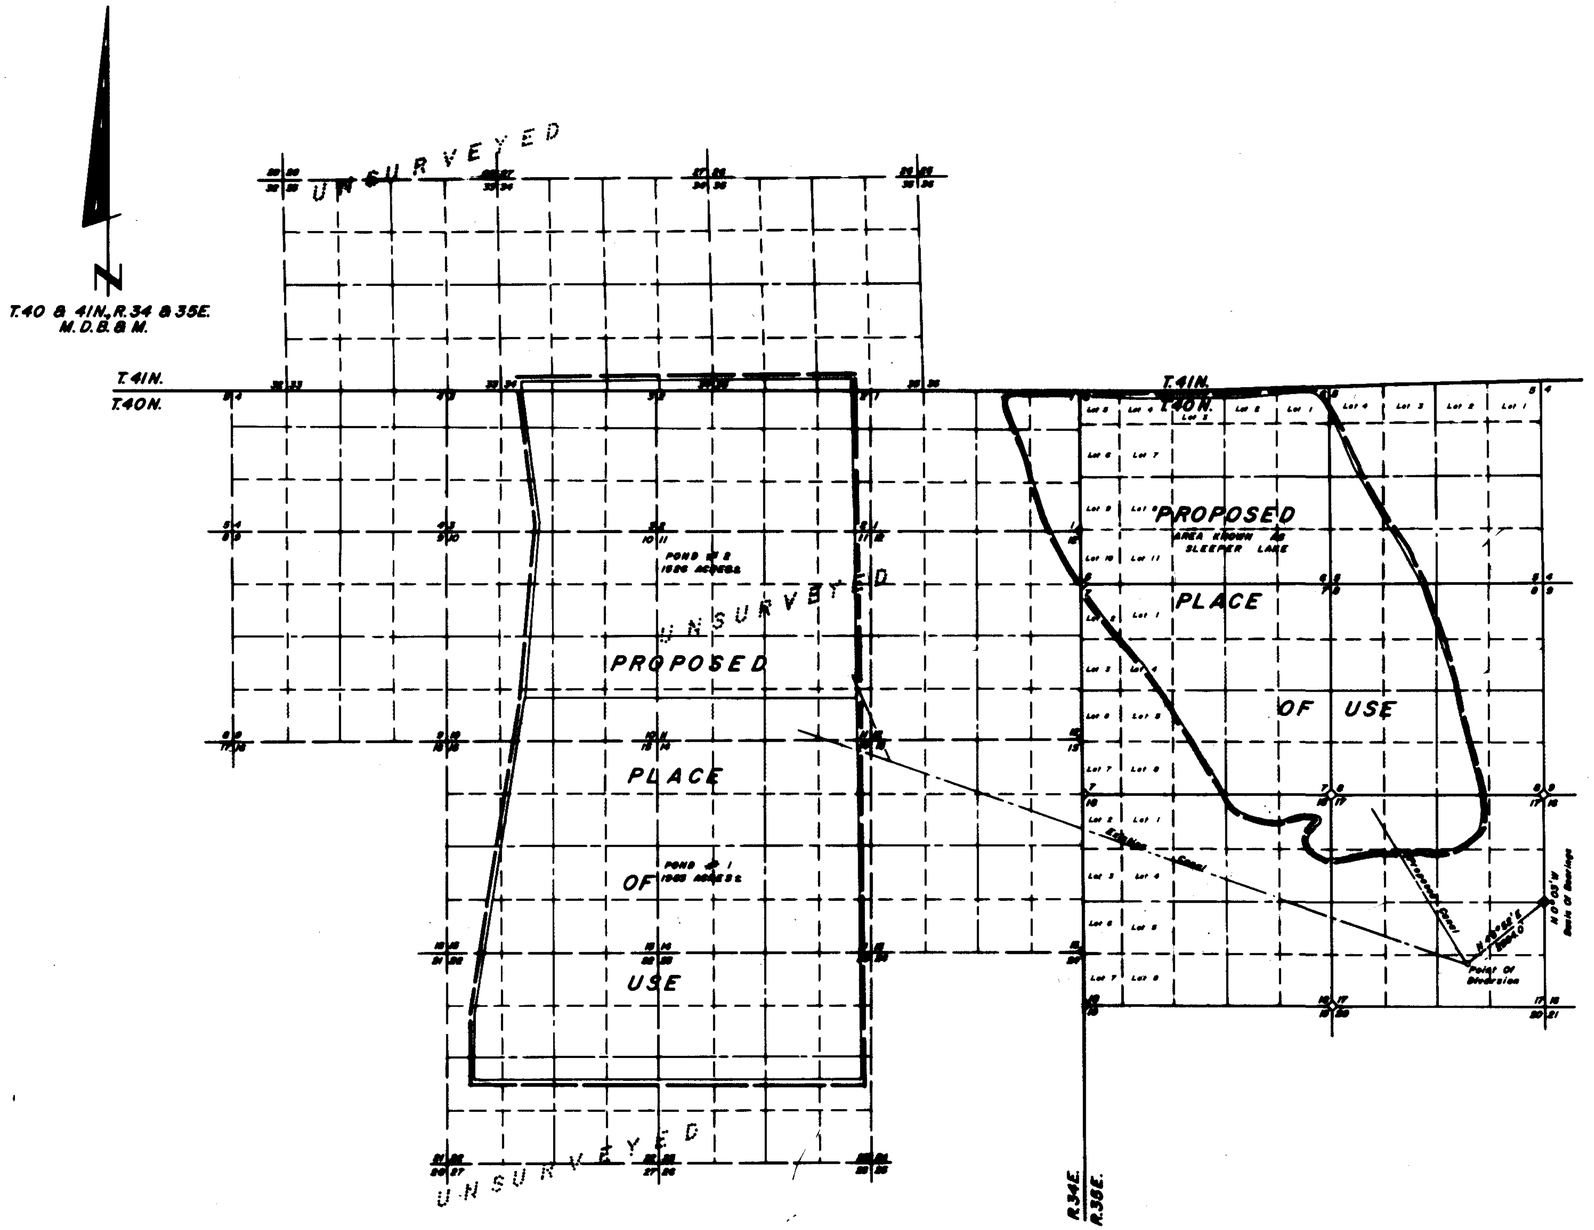

STATE OF NEVADA
COUNTY OF HUMBOLDT

I, ROBERT N. CALDWELL, being first duly sworn, depose and say that this map, consisting of one sheet, has been correctly drawn to the designated scale from field notes of a survey made by me or under my supervision between the 29th day of January, and the 30th day of January, 1991; that it truly and correctly represents the proposed location and extent of the works used to divert water from underground in Humboldt County, by the Nevada Department of Wildlife for recreation and wildlife purposes. That the proposed point of diversion, the approximate location and size of the diverting channel, all reservoirs or basins, the location and names of all other works which will cross or connect with the proposed works, and the boundary of all lands, showing by 40-acre subdivisions the areas of the proposed place of use, are [illegible] correctly designated thereon.

PROFESSIONAL LAND SURVEYOR STATE OF NEVADA
JOHN H. [illegible]
No. 5271

Stat[illegible] Right [illegible]veyor No. 468

2-4-91

Subscribed and sworn to before me this 4th day of February, 1991.

Helen F. Hemmert
Notary Public

HELEN F. HEMMERT
Notary Public - State of Nevada
Appointment Recorded in Humboldt County
MY APPOINTMENT EXPIRES FEB. 17, 1992

NOTES:

◇ Indicates found section corner, an iron pipe with G.L.O. brass cap.

◆ Indicates found 1/4 section corner, an iron pipe with G.L.O. brass cap.

Basis of Bearings taken from the 1947 G.L.O. Survey Plat for T.40N., R.35E., M.D.B. & M.

SCALE 1" = 2000'

2000 0 2000 4000 6000 8000

55839

FILED
FEB 14 1991
STATE ENGINEER'S OFFICE

RECEIVED
[illegible] ENGINEERS OFFICE

[illegible] Inc.
Land and Water Right Surveyors
146 West Second Street
Winnemucca, Nevada 89445
(702) 623-4414

MAP
TO ACCOMPANY APPLICATION
TO APPROPRIATE WATER
BY THE NEVADA DEPARTMENT OF WILDLIFE
FOR RECREATION AND WILDLIFE PURPOSES
FROM UNDERGROUND
IN HUMBOLDT COUNTY, NEVADA

55839