SHEET 1 OF 1

CULTURAL MAP TABULATION

SECTION	SUBDIVISION	TOWNSHIP	RANGE	CULTIVATED ACREAGE	DESCRIPTION OF CULTURE	DATE OF FIRST CULTURE
8	SW 1/4 - SW 1/4	T. 19 N.	R. 27 E.	21.33 AC.	ALFALFA	MARCH 1915
" "	SE 1/4 - SW 1/4	" "	" "	32.31 AC.	" "	" "
" "	SE 1/4 - SW 1/4	" "	" "	4.1 AC.	FRUIT ORCHARD	" "

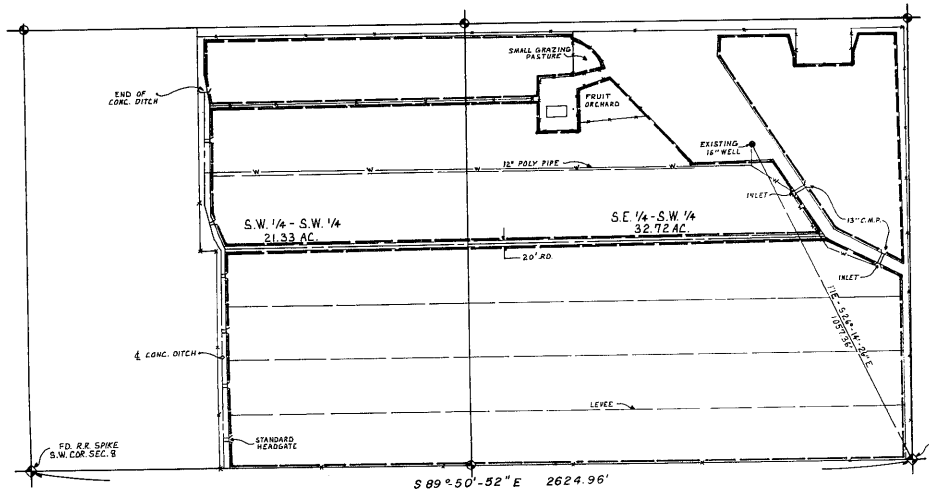

SCALE : 1" = 200'

BASIS OF BEARING

S 89°-50'-52" E ALONG THE SOUTH LINE OF THE S.W. 1/4 OF SEC. 8 T. 19 N. ; R. 27 E. M.D.B.•M AS PER DIVISION INTO LARGE PARCEL MAP FOR K.W. • S.L. McCREARY • J.L. • T.K. GOTCHY FILE NO. 255309 CH. CO. RECORDS.

F.D. 5/8" REBAR W/CAP P.L.S. 7804, S 1/4 COR. SEC. 8

SECTION 8 , T. 19 N. ; R. 27 E. M.D.B.•M.

STATE OF NEVADA }
COUNTY OF CHURCHILL } SS

I, LOWELL D. EMERY, BEING FIRST DULY SWORN, DEPOSE AND SAY THAT THIS MAP CONSISTING OF ONE SHEET, HAS BEEN CORRECTLY DRAWN TO THE DESIGNATED SCALE FROM FIELD NOTES OF A SURVEY MADE BY ME BETWEEN THE 15TH DAY OF JANUARY AND THE 16TH DAY OF JANUARY 1991, THAT IT TRULY AND CORRECTLY REPRESENTS THE LOCATION AND EXTENT OF THE WORKS USED TO DIVERT WATER FROM AN UNDERGROUND SOURCE IN CHURCHILL COUNTY BY:

ROBERT A. • MONICA L. MILNE
APPLICANT

FOR IRRIGATION AND DOMESTIC PURPOSES UNDER PERMIT NO. 51359 THAT THE POINT OF DIVERSION, THE LOCATION SITE AND GRADES OF THE DIVERTING CHANNEL, LOCATION AND DESCRIPTION OF ALL MEASURING DEVISES, THE LOCATION AND EXTENT OF LANDS OWNED OR CONTROLLED BY APPLICANT UPON WHICH WATER APPLIED FOR UNDER PERMIT NO. 51359 ARE USED TOGETHER WITH THE AREA AND KIND OF CULTURE IN THE 40 ACRE DIVISION AND THE LOCATION AND NAME OF ALL OTHER WORKS OR STREAMS WHICH ARE CROSSED BY OR CONNECTED WITH SAID WORKS ARE FULLY AND CORRECTLY DESIGNATED THEREON.

Lowell D. Emery
LOWELL D. EMERY S.W.R.S. 536

LAND SURVEYOR STATE OF NEVADA
LOWELL D. EMERY
1-18-91
No. 1251
PROFESSIONAL

SUBSCRIBED AND SWORN TO BEFORE ME THIS 18 DAY OF JANUARY 1991
NOTARY PUBLIC IN AND FOR CHURCHILL CO. NV.

CHARLES F. CASSANO
Notary Public - State of Nevada
Appointment Recorded in Lyon County
MY APPOINTMENT EXPIRES APR 17, 1994

Charles F. Cassano
NOTARY PUBLIC

0 200 400 600 800 1000

55854

EMERY & ASSOCIATES

MAP TO ACCOMPANY PROOF OF BENEFICIAL USE UNDER PERMIT NO. 51359 FOR IRRIGATION • DOMESTIC USES

BY: ROBERT A. • MONICA L. MILNE

FROM: UNDERGROUND SOURCE

DRAWN BY: D. EMERY
DATE : 1 - 17 - 91
SCALE : 1" = 200'

SURVEYED BY:
LOWELL D. EMERY S.W.R.S. 536
P.O. BOX 84
FALLON, NV. 89406

CERTIFICATE No. 13533 ISSUED 11-23-92

FILED
FEB 20 1991
STATE ENGINEER'S OFFICE

55854