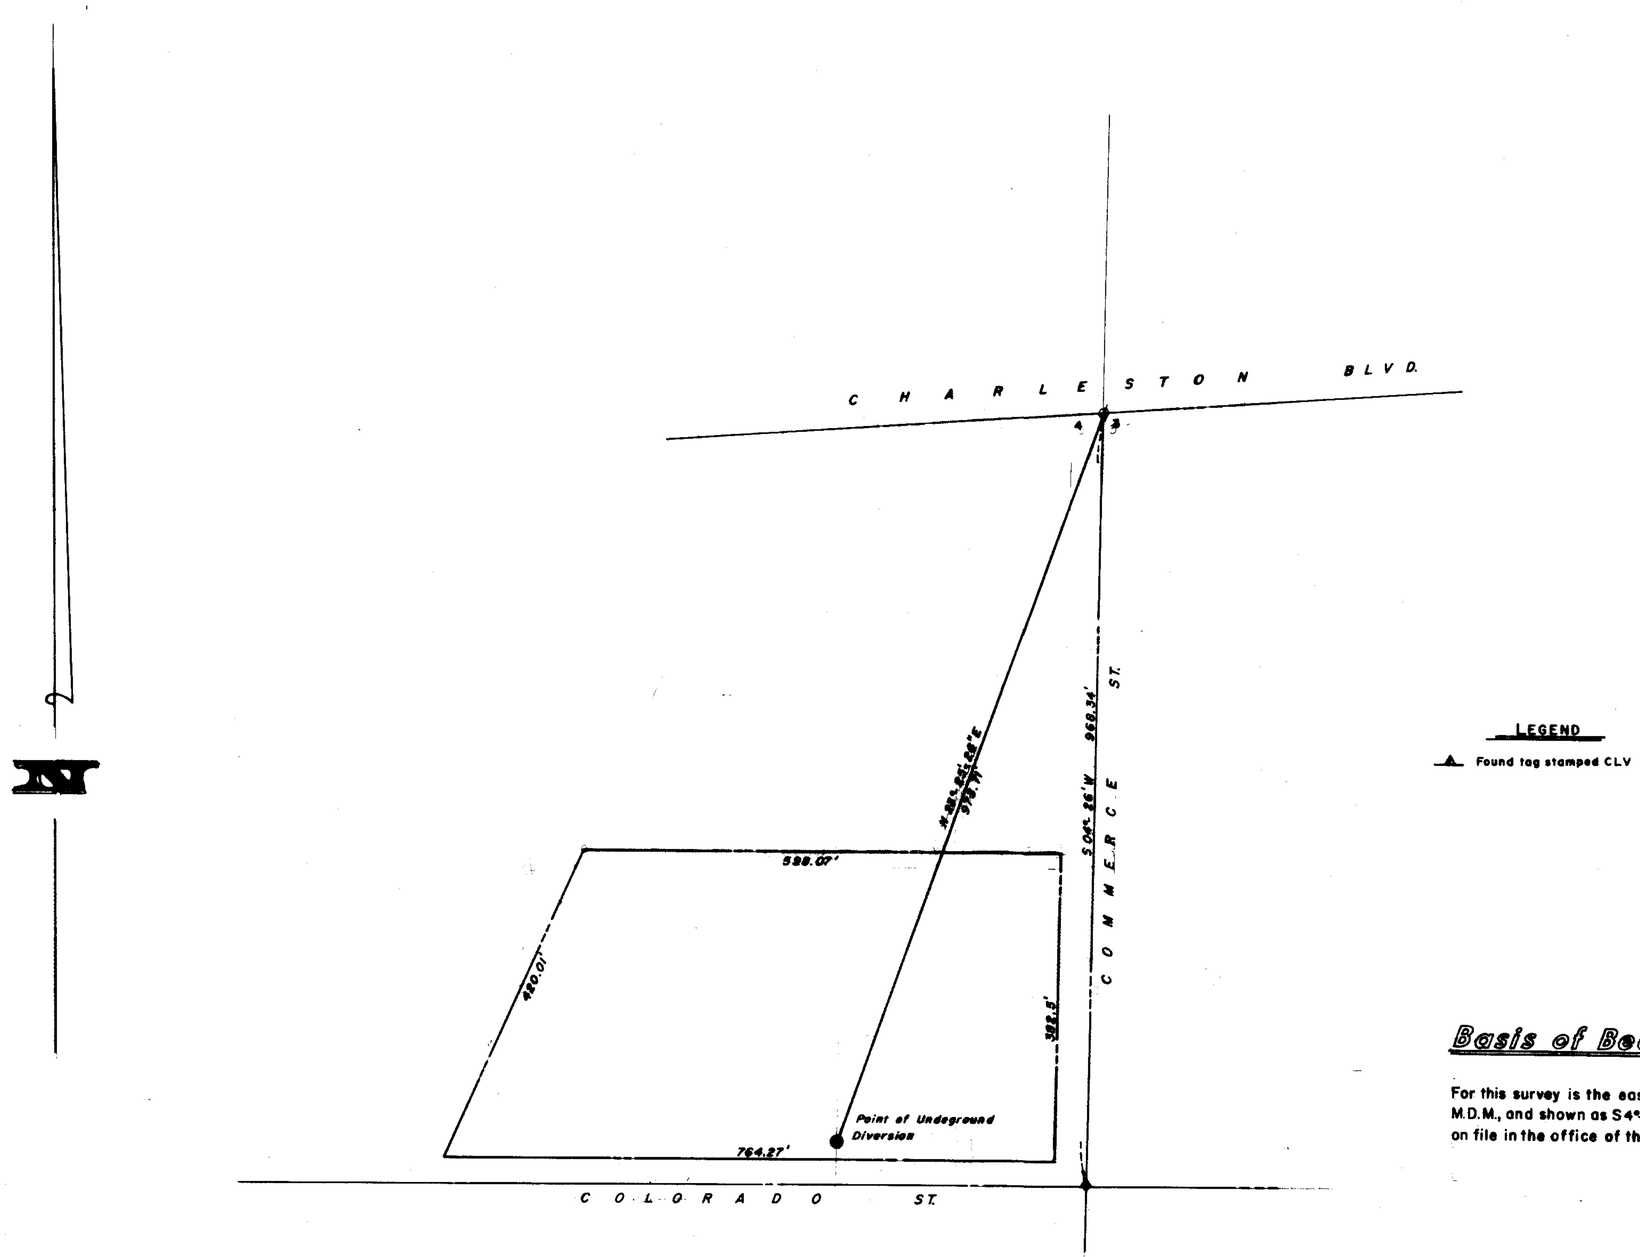

N

LEGEND

Found tag stamped CLV

Basis of Bearings

For this survey is the east line of Section 4, T21S., R61E., M.D.M., and shown as S4°-26' W in Book 1, Page 52 of Plats on file in the office of the Recorder, Clark County, Nevada.

100' 50' 0' 100' 200' 300' 400' 500'

Scale: 1" = 100'

Surveyor's Certificate

I, Ben G. Sweet Jr., first being duly sworn, depose and say that this map consisting of one sheet has been correctly [redacted] the [redacted] scale from notes of a survey made by me and completed on th[redacted] 1991., and that it correctly represents the proposed location and extent of [redacted]rks used to divert water from the Las Vegas Artesian Basin in Clark County, Nevada by A.C. Houston Company Inc, for Enviornmental Control purposes; and that the proposed point of diversion, the approximate location of the diverting channel and all other works which will cross or connect with the proposed works are fully and correctly shown hereon.

Ben G. Sweet Jr.
State Water Right Surveyor № 322

STATE WATER-RIGHT SURVEYOR
BEN G. SWEET, JR.
No. 322
STATE OF NEVADA

Subscribed and sworn to before me
this [redacted] day o[redacted] 1991.
Notary Public in and for Clark County, Nevada.
[redacted]

NOTARY PUBLIC
County of Clark-State of Nevada
CARLA THERESE KUHL
My Appointment Expires May 11, 1994

[redacted]

FILED
FEB 22 1991
STATE ENGINEER'S OFFICE

55872

MAP

TO ACCOMPANY APPLICATION TO
APPROPRIATE WATER FOR
ENVIRONMENTAL CONTROL PURPOSES
BY
A. C. HOUSTON COMPANY
FROM THE LAS VEGAS ARTESIAN BASIN
CLARK COUNTY, NEVADA

55872