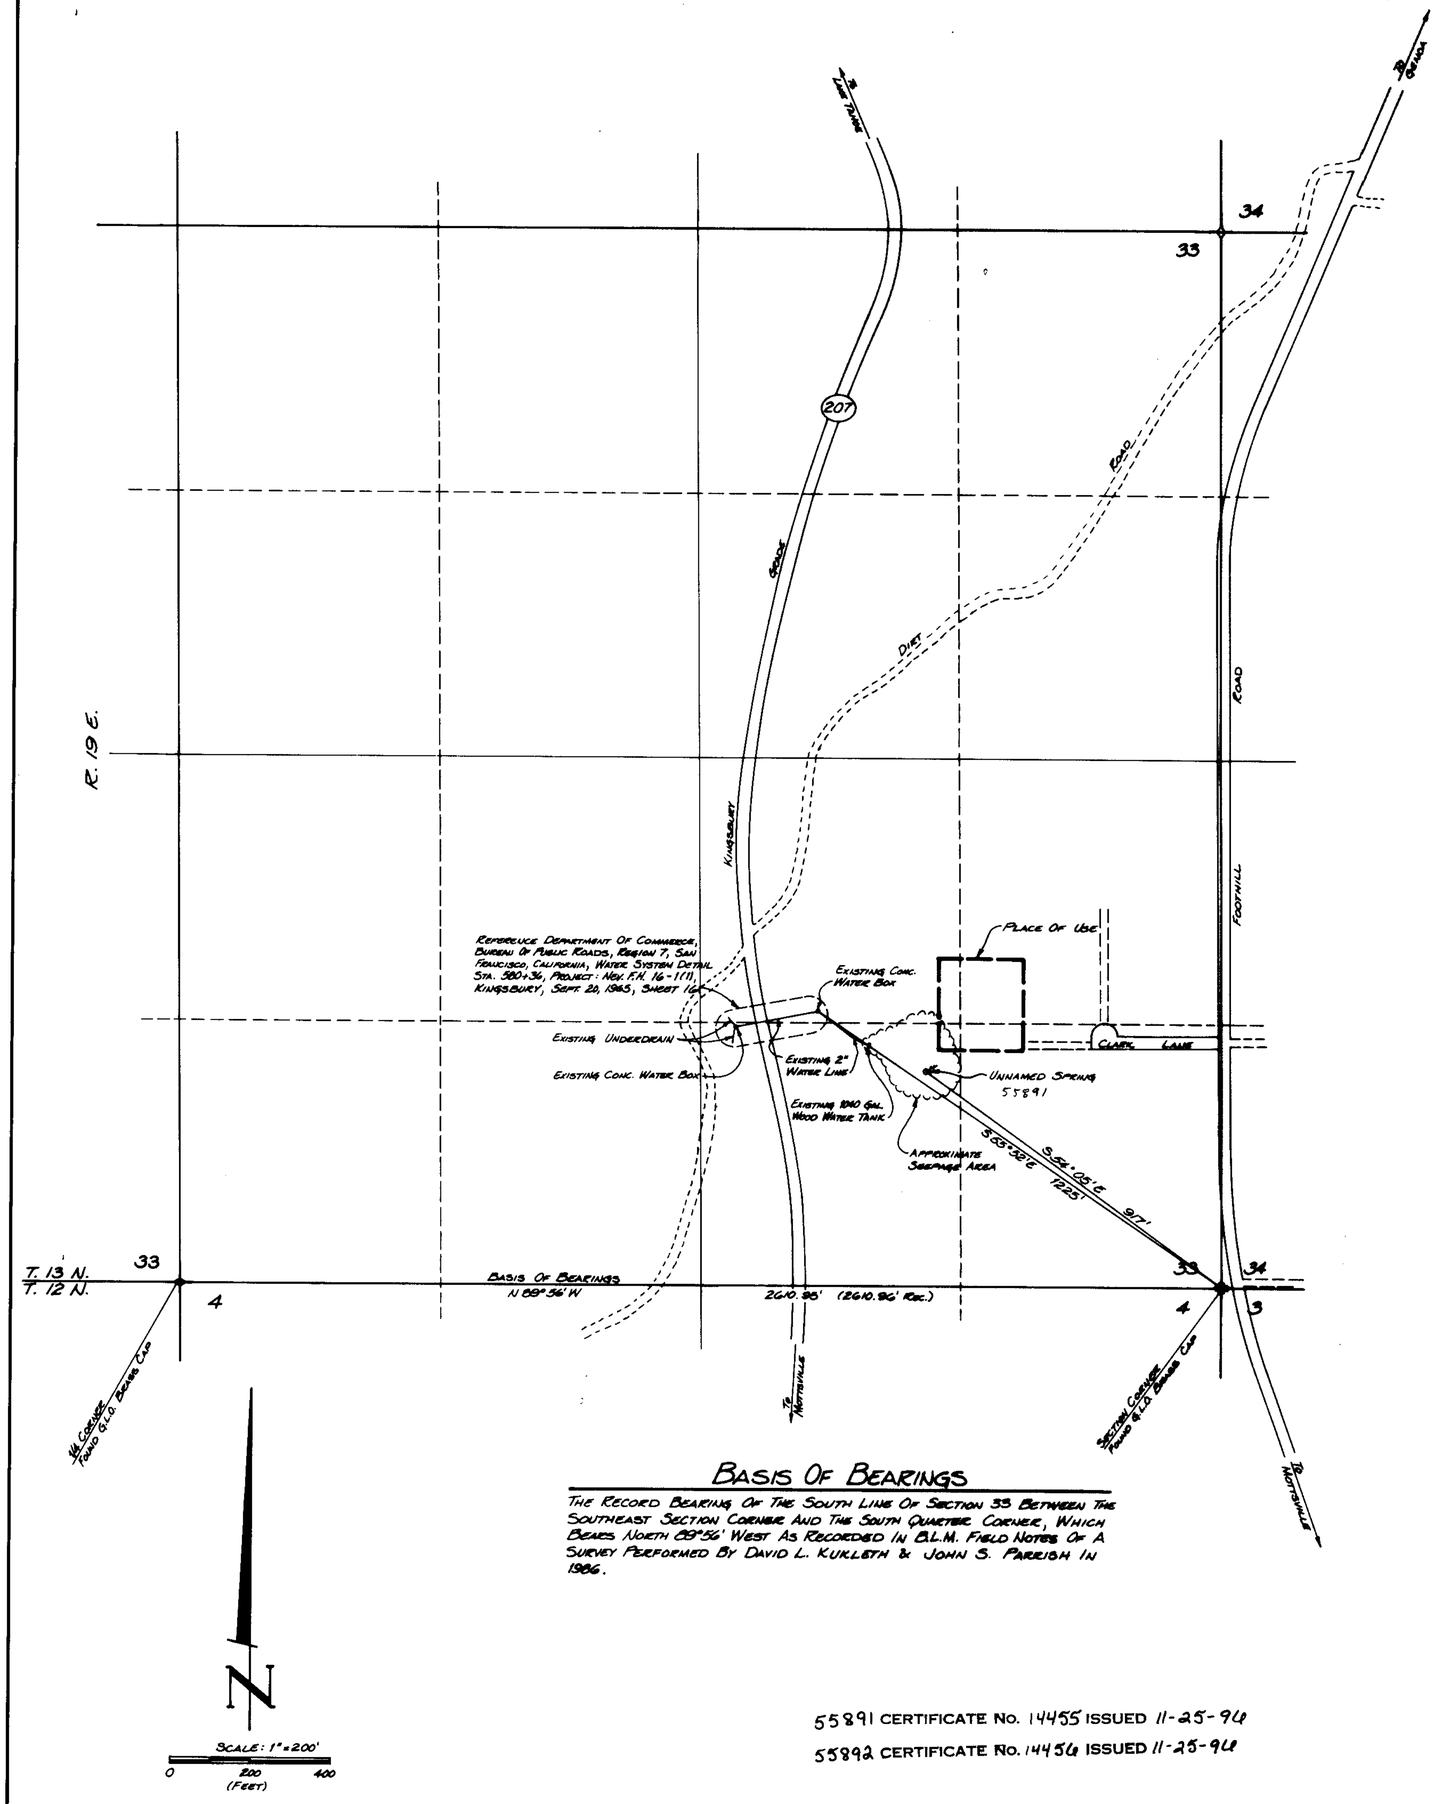

Basis Of Bearings

The Record Bearing Of The South Line Of Section 33 Between The Southeast Section Corner And The South Quarter Corner, Which Bears North 89°56' West As Recorded In B.L.M. Field Notes Of A Survey Performed By David L. Kukleth & John S. Parrish In 1986.

55891 CERTIFICATE No. 14455 ISSUED 11-25-96

55892 CERTIFICATE No. 14456 ISSUED 11-25-96

State Of Nevada }
County Of Washoe } SS

I, Erik Beyer, Being First Duly Sworn, Depose And Say That This Map, Consisting Of 1 Sheet, Has Been Correctly Drawn To The Designated Scale And Correctly Represents The Location Of One Unnamed Spring And Underground Seepage Originating From A Nevada D.O.I. Underdrain Located At Station 580+36, State Route 207 (Kingsbury) Water Being Taken From An Existing Water Box On East Side Of Said State Route To Be Used For Irrigation In Douglas County, By Gary Crocker, And That The Proposed Points Of Diversion And The Place Of Use Are Fully And Correctly Shown Thereon.

Erik Beyer

Erik Beyer, State Water Rights Surveyor, No. 680

Subscribed And Sworn To Before Me This 5TH Day Of FEBRUARY 1991. Notary Public In And For Washoe County, Nevada.

Barbara J Suter

Notary Public
My Appointment Expires July 27, 1991.

BARBARA J. SUTER
Notary Public - State of Nevada
Appointment Recorded in Washoe County
MY APPOINTMENT EXPIRES JULY 27, 1991

FILED
FEB 27 1991
STATE ENGINEER'S OFFICE

55891 + 55892

Map

To Accompany Application To Appropriate The Public Waters Of The State Of Nevada For Irrigation By

Gary Crocker