NE 1/4 SW 1/4 SW 1/4 SE 1/4
SECTION 5. T.20S., R.60E., M.D.M.,
CLARK COUNTY, NEVADA

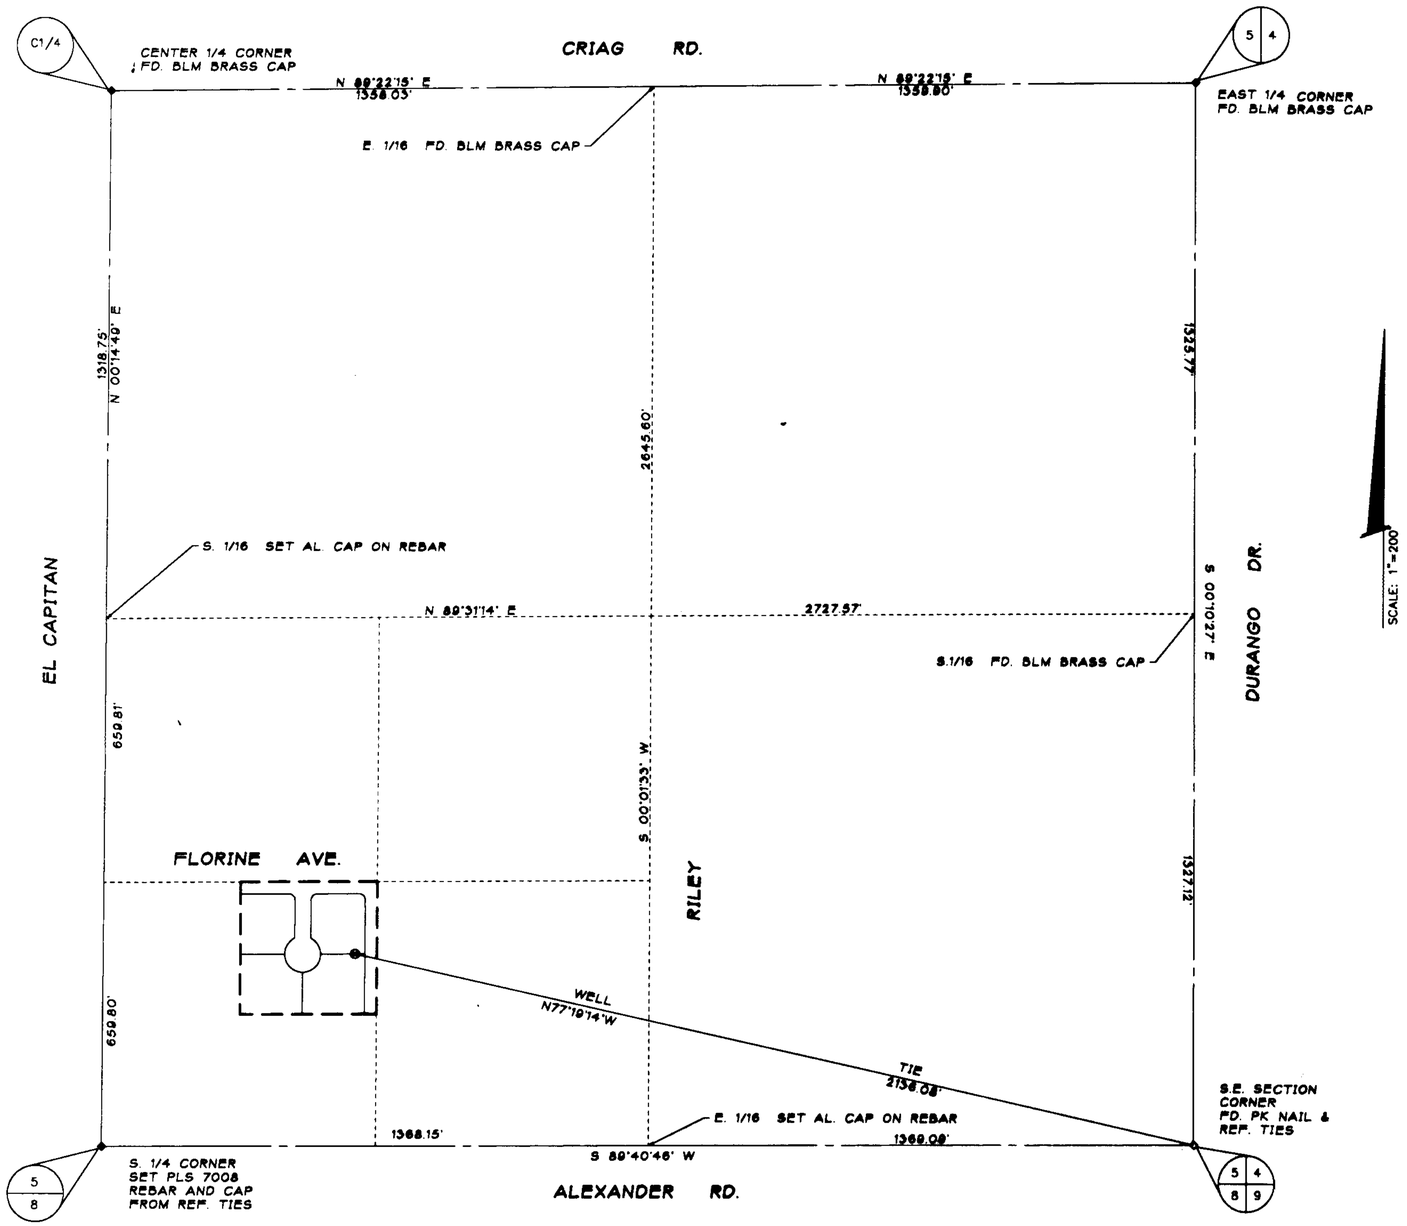


SURVEY OF: SE1/4, SEC. 5, T.20S., R.60E., M.D.M.

AREA TO BE SERVED: 2.0 Acres Net

## SURVEYOR'S CERTIFICATE

I, GERALD L. WIRTHLIN, BEING FIRST DULY SWORN, DEPOSE AND SAY THAT THIS MAP, CONSISTING OF ONE SHEET, HAS BEEN CORRECTLY DRAWN TO THE DESIGNATED SCALE FROM FIELD NOTES OF A SURVEY MADE UNDER MY SUPERVISION AND DIRECTION, ON THE DATE OF FEB. 23, 1991, THAT IT TRULY AND CORRECTLY REPRESENTS THE PROPOSED LOCATION AND EXTENT OF THE WORKS USED TO DIVERT WATER FROM AN UNDERGROUND SOURCE IN THE LAS VEGAS VALLEY BASIN BY MEHRAN AMIR SOLEIMANI, FOR QUASI-MUNICIPAL PURPOSES, THAT THE PROPOSED POINT OF DIVERSION, THE APPROXIMATE LOCATION AND SIZE OF THE DIVERTING CHANNEL OR OTHER CONDUIT, THE PLACE AND MANNER OF USE AND THE LOCATION AND USE OF ALL OTHER STREAMS, WHICH ARE CROSSED BY, OR CONNECTED WITH THE SAID WORKS ARE FULLY AND CORRECTLY DESIGNATED THEREON.

GERALD L. WIRTHLIN
PROFESSIONAL LAND SURVEYOR
NEVADA CERTIFICATE No. 7008
STATE OF NEVADA WATER RIGHT
SURVEYOR No. 887

SUBSCRIBED AND SWORN TO ME THIS 7TH OF JUNE, 1991

NOTARY PUBLIC IN AND FOR
SAID COUNTY AND STATE

MY COMMISSION EXPIRES: 3/1/1995

NOTARY PUBLIC
STATE OF NEVADA
County of Clark
Al K. Toghenpour
Appointment Expires March 1, 1995

## BASIS OF BEARINGS

N 89° 22' 15"E, BEING THE NORTH LINE OF THE SOUTHEAST QUARTER (SE 1/4), SECTION 5, TOWNSHIP 20 SOUTH, RANGE 60 EAST, M.D.M., AS SHOWN IN FILE 65, PAGE 49, OF RECORDED PARCEL MAPS, OFFICIAL RECORDS, CLARK COUNTY, NEVADA.

200 150 100 50 0 200 400 600 800
SCALE: 1"=200'

RECEIVED
STATE ENGINEERS OFFICE

FILED
JUN 13 1991
STATE ENGINEER'S OFFICE

55898

MAP TO ACCOMPANY AN APPLICATION TO APPROPRIATE WATER

BY: MEHRAN AMIR SOLEIMANI
FOR: QUASI-MUNICIPAL PURPOSES
FROM: NE 1/4 SW 1/4 SW 1/4 SE 1/4
SECTION 5, T.20S., R.60E., M.D.M.

SOUTHWEST SURVEYING, INC.
GERALD "CROCKETT" WIRTHLIN
PLS #7008

55898