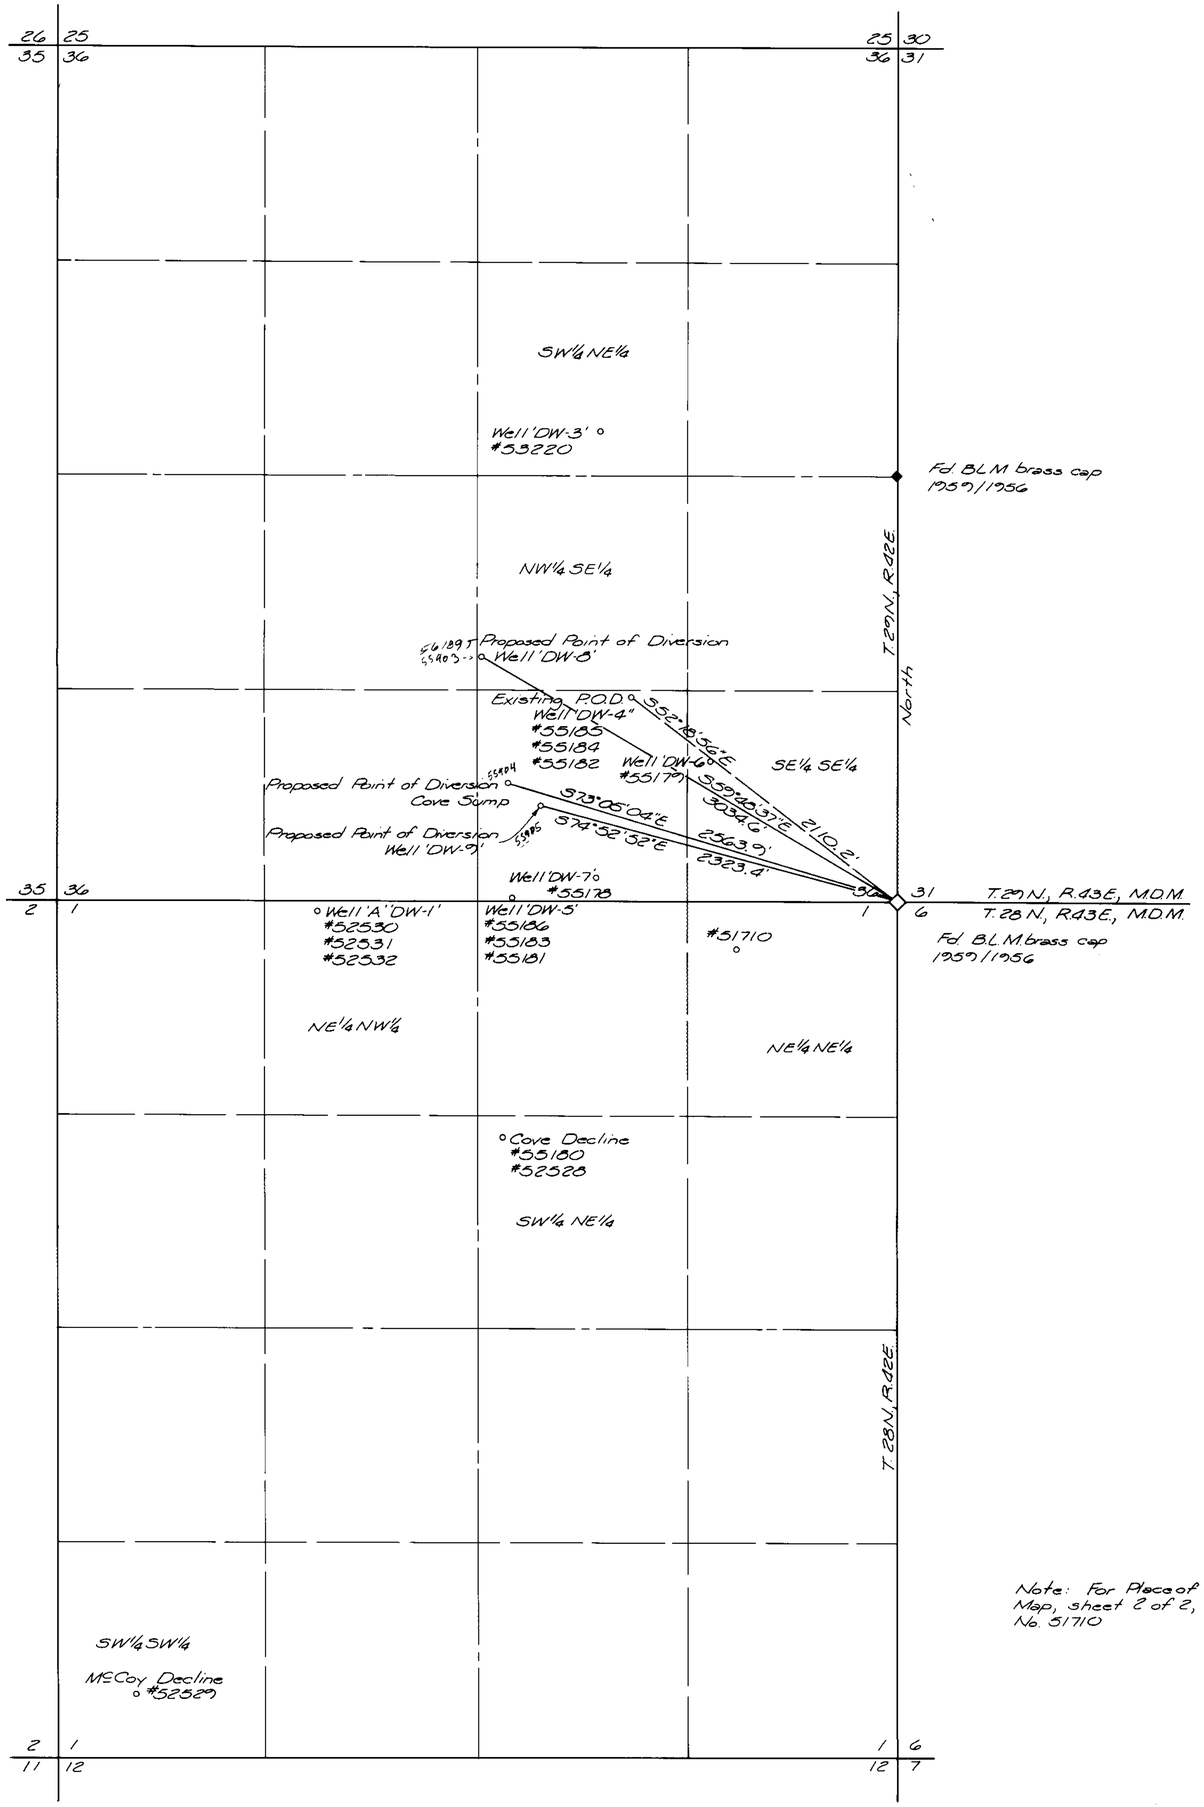

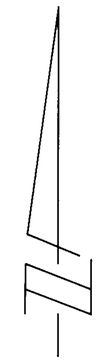

Basis of Bearings this survey:
East line of SE¼ Sec. 36, T.29N., R.42E., M.D.M.
ie North ref. B.L.M. survey of T.29N., R.42E.
July 16, 1968.

STATE OF NEVADA
SS
COUNTY OF WASHOE

I, Harry R. Ericson, being first duly sworn, depose and say that this map, consisting of one sheet, has been correctly drawn to the designated scale from field notes of a survey made by me, or under my supervision and direction, on the 28th day of February, 1991; that it truly and correctly represents the point of diversion of water heretofore appropriated under Permit number 55185, and the proposed location and extent of the works used to divert water from underground sources in Lander County by ECHO BAY MINERALS COMPANY for mining, milling and domestic purposes; that the proposed points of diversion, the proposed place of use, the existing place of use, the locations and names of all other works, the boundary of all lands showing by 40-acre subdivisions and the areas proposed to be served are fully and correctly designated hereon.

HARRY R. ERICSON
STATE WATER RIGHT SURVEYOR NO. 332

Subscribed and sworn to before me on this 28th day of Feb., 1991.

NOTARY PUBLIC

CAROL ANN ADAMS
Notary Public - State of Nevada
Appointment Recorded in Washoe County
MY APPOINTMENT EXPIRES JUNE 25, 1991

500 0 500 1000 1500
Scale: 1" = 500'

Note: For Place of Use refer to Map, sheet 2 of 2, Application No. 51710

FILED
MAR 1 1991
STATE ENGINEER'S OFFICE

MAP TO ACCOMPANY APPLICATIONS TO APPROPRIATE WATER AND CHANGE POINT OF DIVERSION OF WATER HERETOFORE APPROPRIATED UNDER PERMIT NO. 55185 FOR MINING, MILLING AND DOMESTIC PURPOSES BY ECHO BAY MINERALS COMPANY FROM UNDERGROUND SOURCES IN LANDER COUNTY, NEVADA

SEA ENGINEERS/PLANNERS
950 INDUSTRIAL WAY
SPARKS, NEVADA

JOB NO. 1665-03-1
DATE Feb. 1991
DR. MCW

58639T 58636T 57516T 56894 56189T 55905 55904 55903