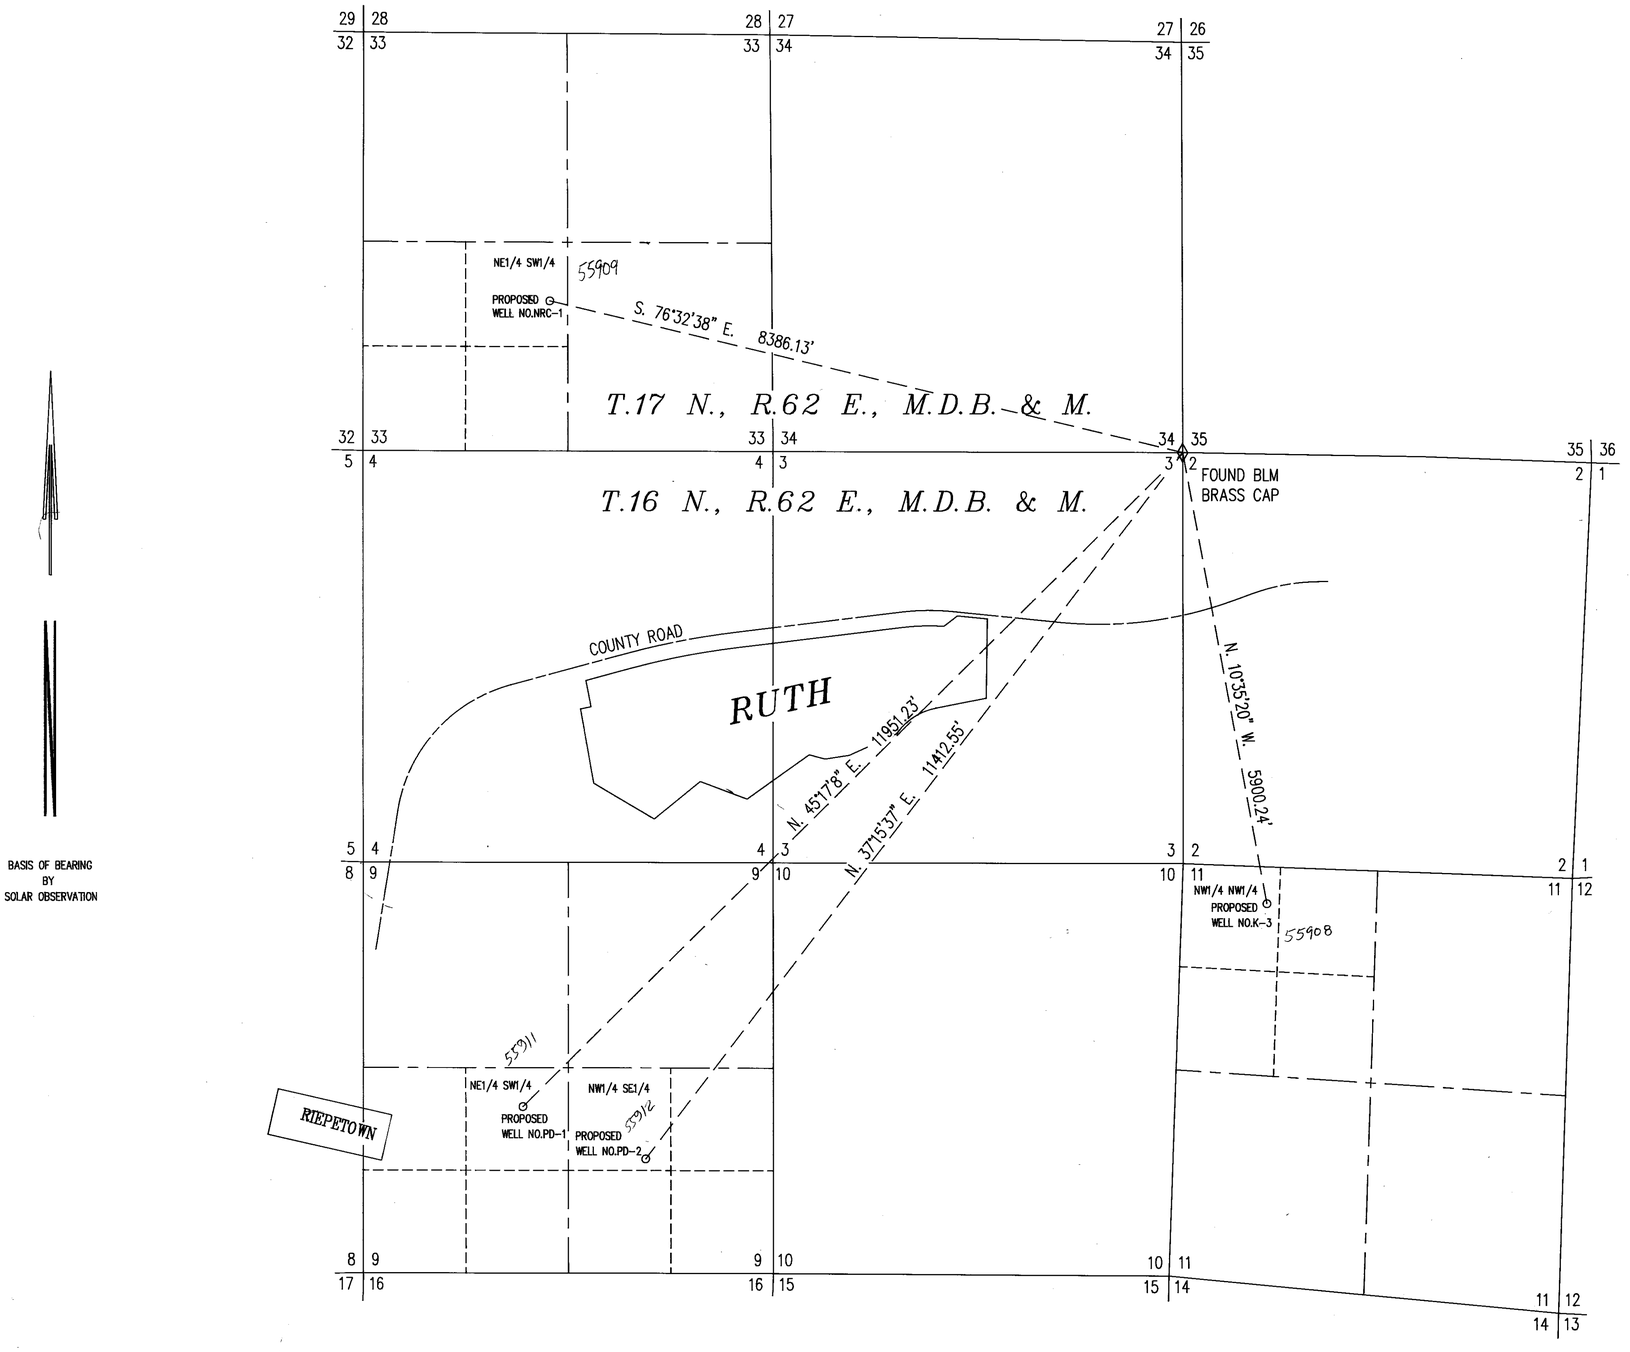

STATE OF NEVADA } SS
County of White Pine

I, Richard W. Forman, being first duly sworn, depose and say that this map, consisting of one sheet, has been correctly drawn to the designated scale from field notes of a survey made under my supervision and direction between the 6th and 7th days of June, 1991; that it truly and correctly represents the proposed location and extent of the works used to divert water from underground sources in White Pine County, by Magma Nevada Mining Co., for mining, milling & domestic purposes. That the proposed point of diversion, return and the location of the mill, the approximate size and capacity of the diverting channel, and the location and names of all other works, streams which are crossed by or connected with said works, are fully and correctly designated hereon.

Richard W. Forman
State Water Right Surveyor

Subscribed and sworn to before me this 11th day of June, 1991.

Renee E. Knutson
Notary Public in and for White Pine County, Nevada.

RENEE E. KNUTSON
Notary Public - State of Nevada
Appointment Recorded in White Pine County
MY APPOINTMENT EXPIRES DEC. 14, 1992

0 1000 2000 3000 4000
SCALE 1" = 1000'
SHEET 1 OF 2 SHEETS

FILED
JUN 17 1991
STATE ENGINEER'S OFFICE

SURVEYED AND MAPPED BY
BOUNDY & FORMAN, INC.
ELY, NEVADA
JUNE, 1991

MAP TO ACCOMPANY
APPLICATION TO APPROPRIATE WATER
FOR MINING, MILLING & DOMESTIC
BY MAGMA NEVADA MINING COMPANY
FROM UNDERGROUND SOURCES

60416T 60417T 60418T 60419T 61335T 61336T 61337T 61338T 61339T
61340T 61341T 61342T 61343T 61344T 61756-T 61757-T 61758-T 61759-T 76979

59167 T 58770-T 58769-T 58768-T 58767-T 57927T 57426T 57425T 57424T 57423T 55912 55911 55909 55908

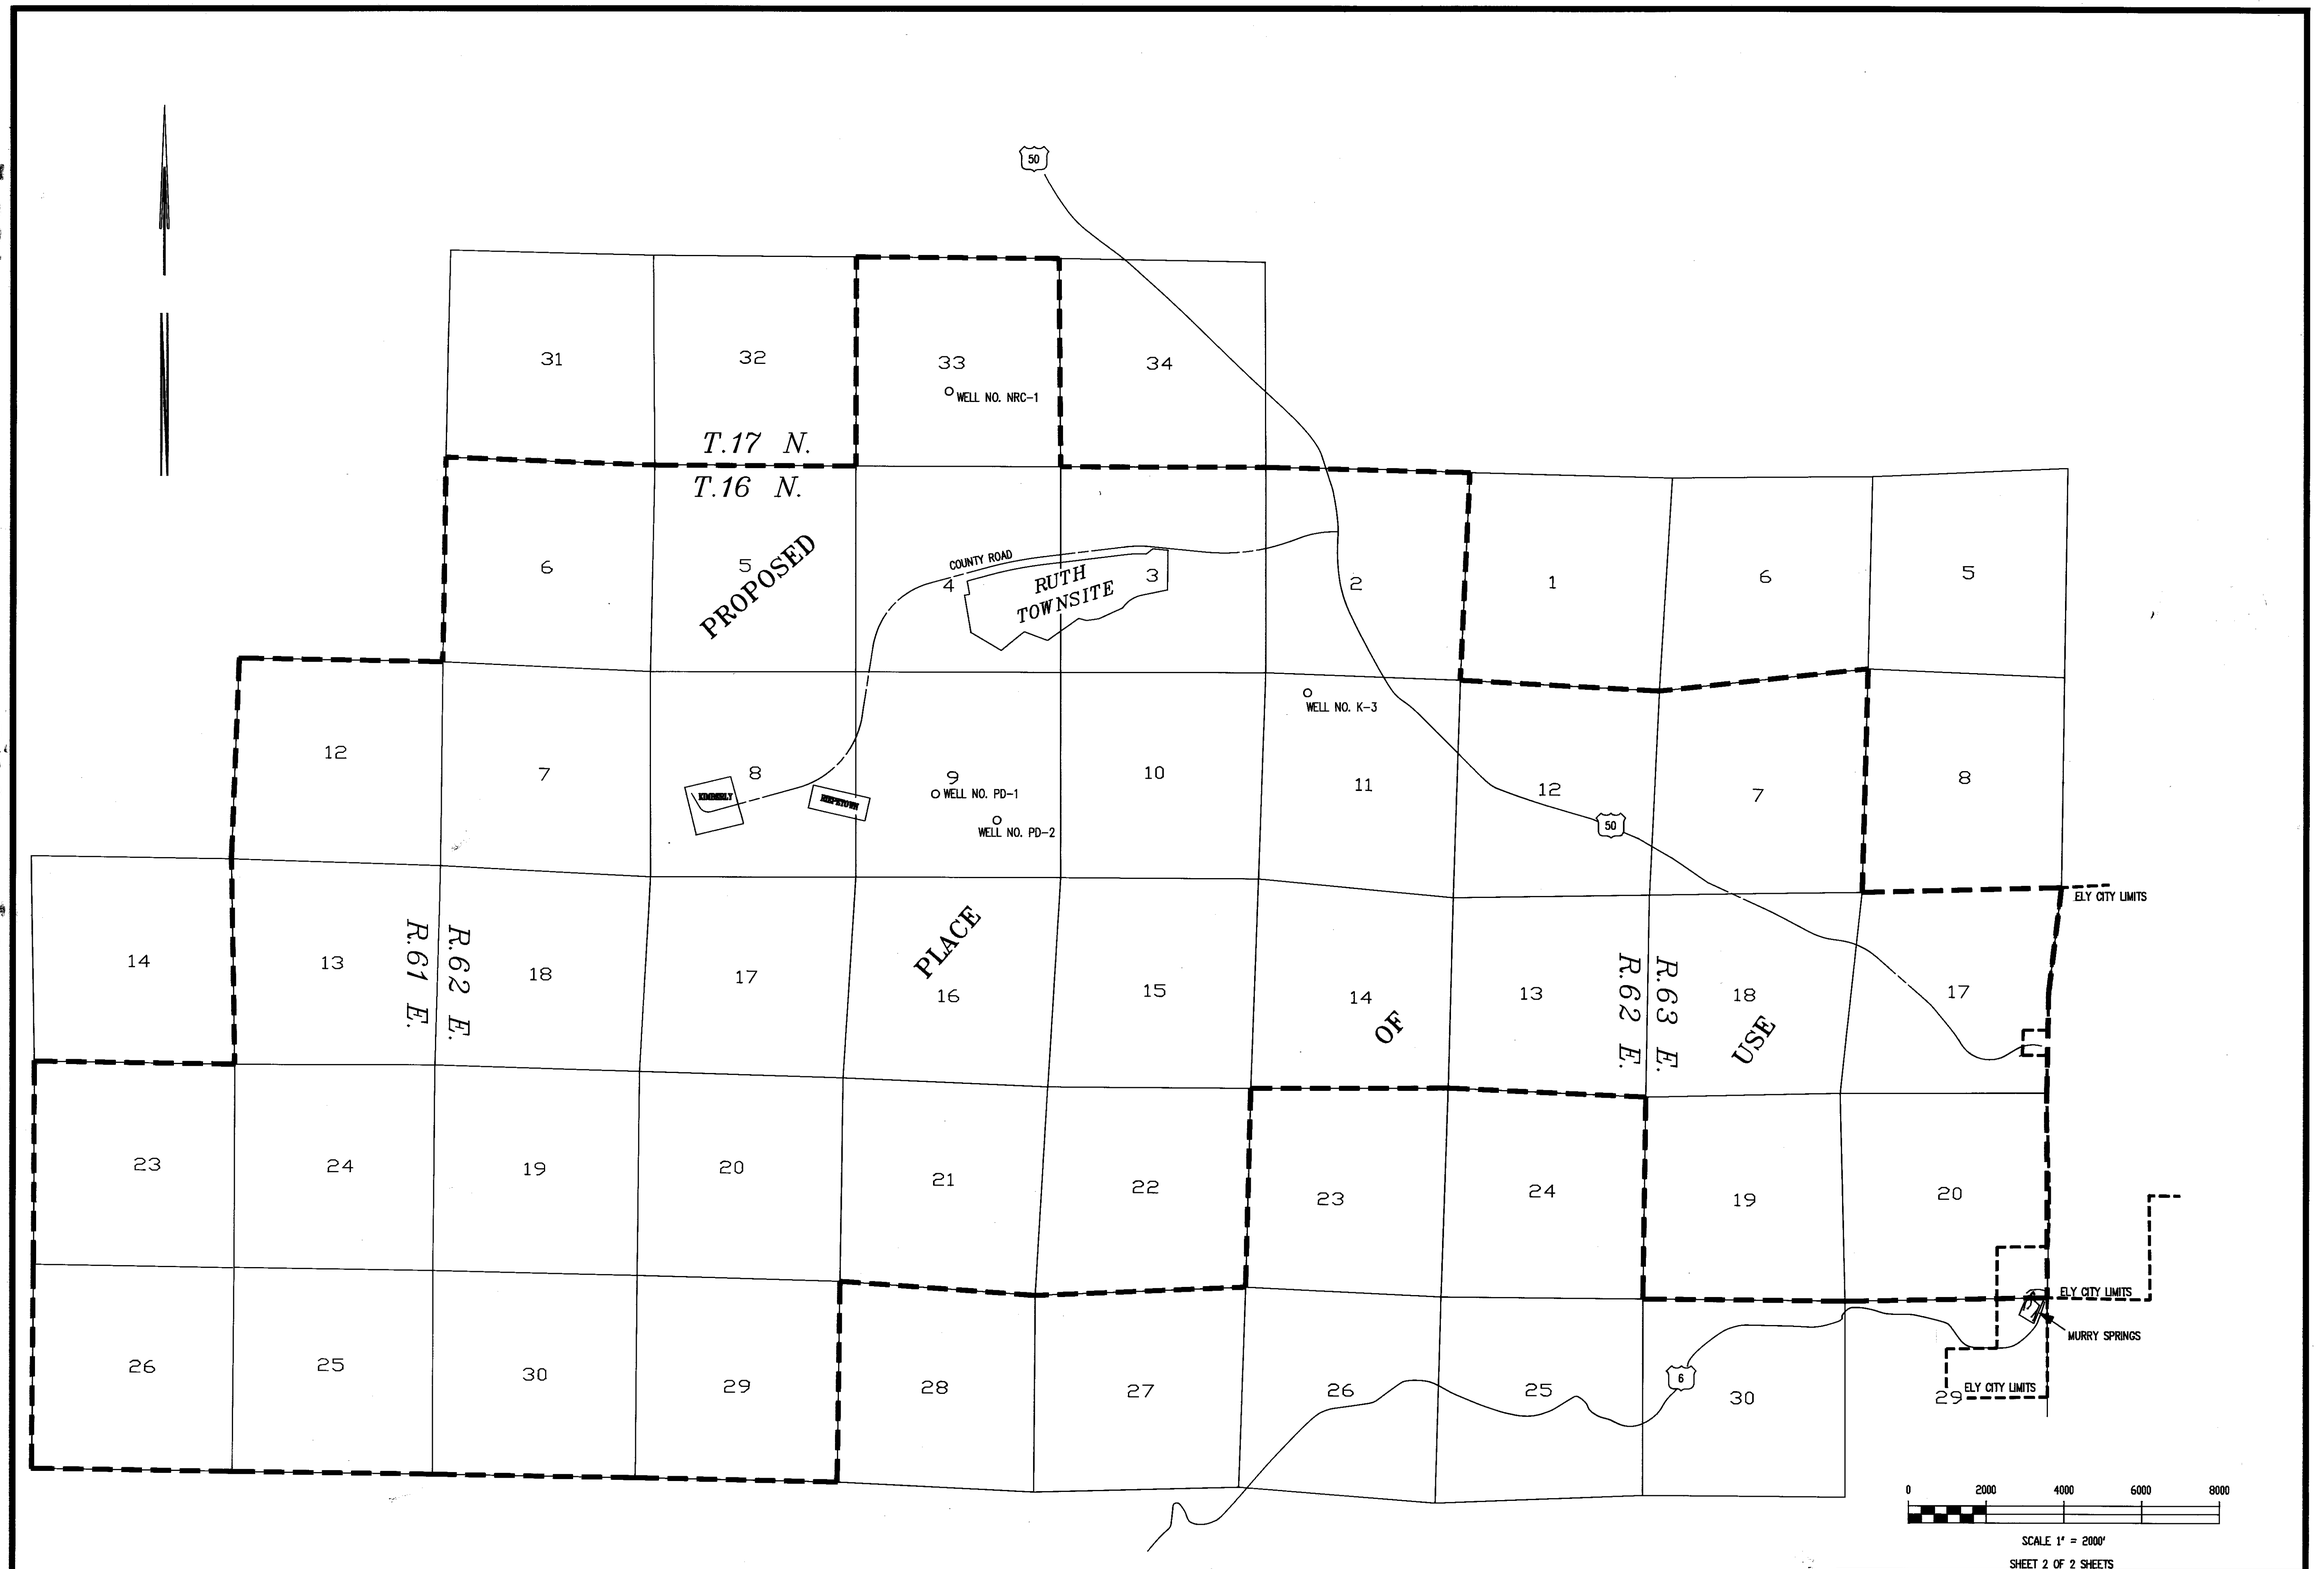

SHEET 2 OF 2 SHEETS

FILED
JUN 17 1991
STATE ENGINEER'S OFFICE

SURVEYED AND MAPPED BY
BOUNDY & FORMAN, INC.
ELY, NEVADA
JUNE, 1991

MAP TO ACCOMPANY
APPLICATION TO APPROPRIATE WATER
FOR MINING, MILLING & DOMESTIC
BY MAGMA NEVADA MINING COMPANY
FROM UNDERGROUND SOURCES

60416T 60417T 60418T 60419T 61335T 61336T 61337T 61338T 61339T 76979
61340T 61341T 61342T 61343T 61344T 61756T 61757T 61758T 61759T
59167T 58770-T 58769-T 58768-T 58767T 57927T 57426T 57425T 57424T 57423T 55912 55911 55909 55908