ACREAGE TO BE REMOVED FROM IRRIGATION

SECTION	SUBDIVISION	TOWNSHIP	RANGE	CULTIVATED ACREAGE	DESCRIPTION OF CULTURE
13	NW 1/4, NW 1/4	35N	36E	2.64	OATS (HAY)
13	SW 1/4, NW 1/4	35N	36E	8.80	OATS (HAY)
		TOTAL		11.44	
13	SW 1/4, NW 1/4	35N	36E	11.46	POTATOES, OATS
		TOTAL		11.46	
13	SW 1/4, NW 1/4	35N	36E	11.46	POTATOES
		TOTAL		11.46	
13	SW 1/4, NW 1/4	35N	36E	2.13	POTATOES
13	NW 1/4, SW 1/4	35N	36E	8.58	POTATOES
13	SW 1/4, SW 1/4	35N	36E	0.75	POTATOES
		TOTAL		11.46	
13	SW 1/4, SW 1/4	35N	36E	7.83	POTATOES
13	SE 1/4, SW 1/4	35N	36E	3.63	POTATOES
		TOTAL		11.46	
13	SE 1/4, SW 1/4	35N	36E	2.90	POTATOES
13	SW 1/4, SE 1/4	35N	36E	8.56	OATS (HAY)
		TOTAL		11.46	
		TOTAL		68.74	

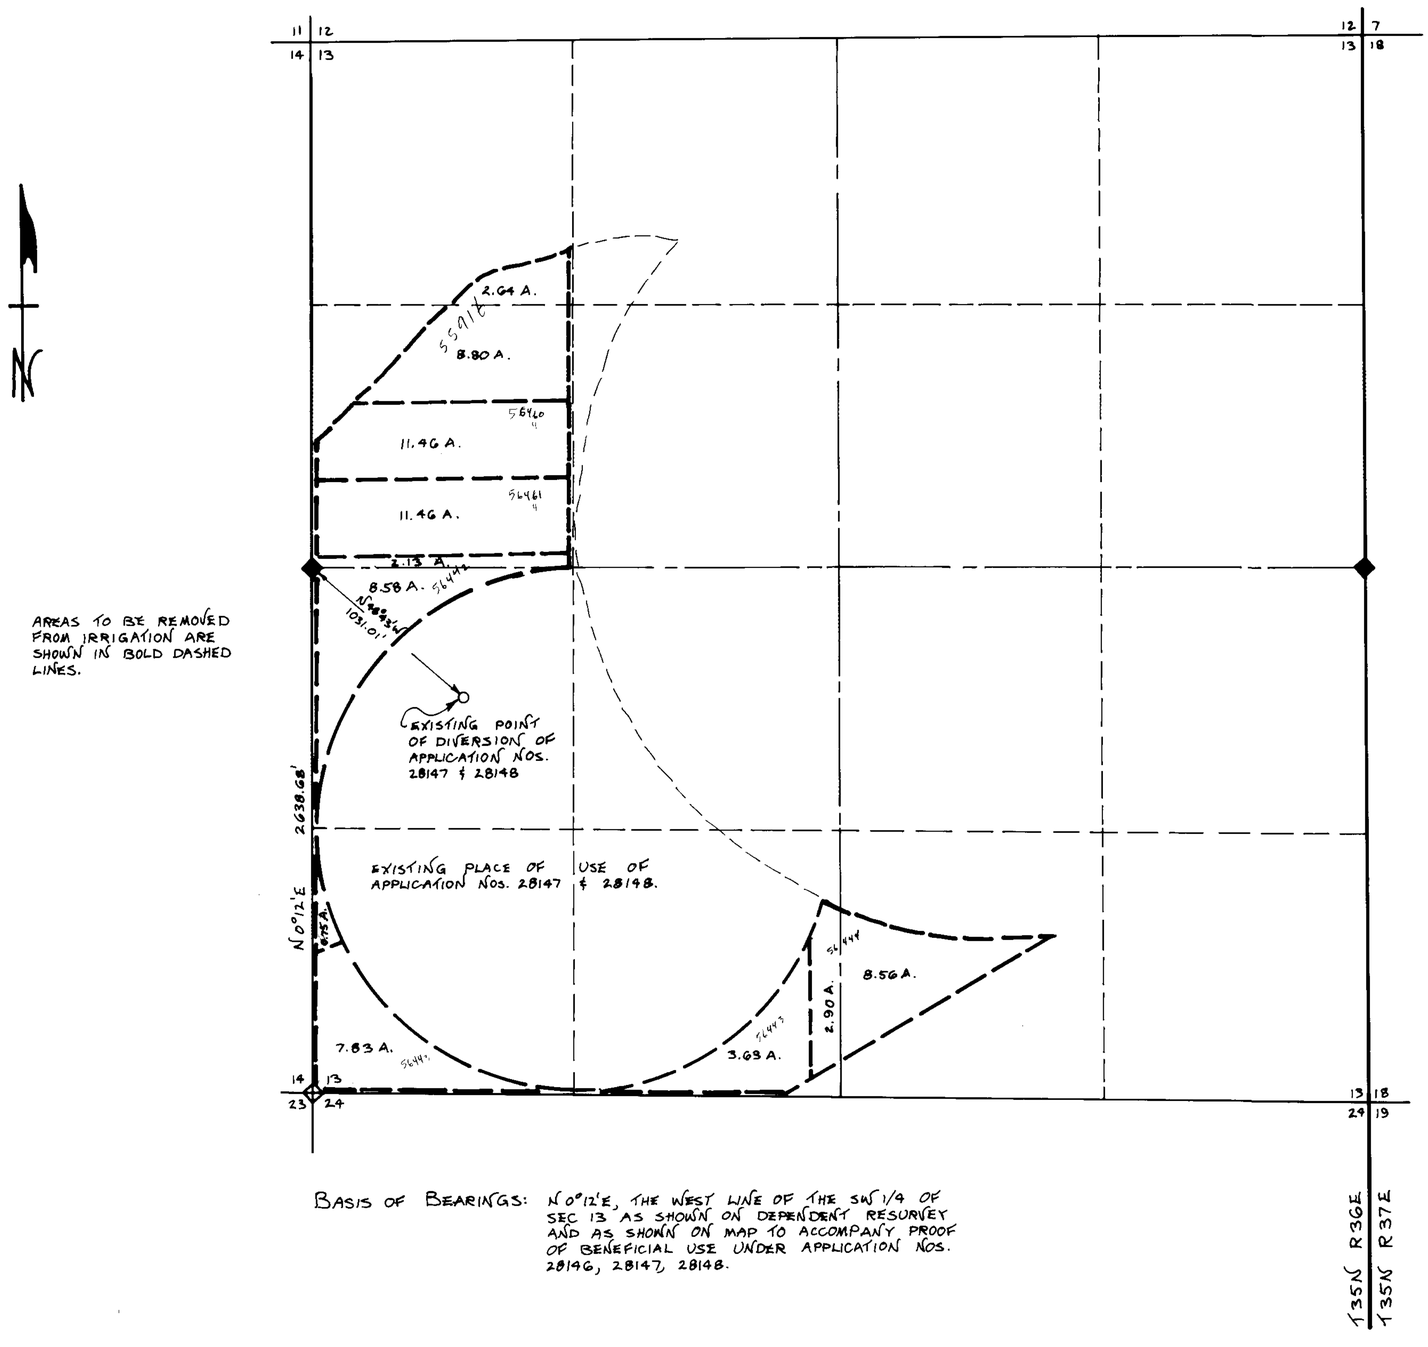

AREAS TO BE REMOVED FROM IRRIGATION ARE SHOWN IN BOLD DASHED LINES.

BASIS OF BEARINGS: N0°12'E, THE WEST LINE OF THE SW 1/4 OF SEC 13 AS SHOWN ON DEPENDENT RESURVEY AND AS SHOWN ON MAP TO ACCOMPANY PROOF OF BENEFICIAL USE UNDER APPLICATION NOS. 28146, 28147, 28148.

T35N R36E MDB&M

0 100 200 300 400 800 1600

SCALE: 1" = 400'

55916

MAP
TO ACCOMPANY APPLICATION TO CHANGE THE POINT OF DIVERSION, PLACE OF USE & MANNER OF USE FOR A PORTION OF APPLICATION No 28147, CERTIFICATE No 8984.

BY ROBERT D. STITSER, FRANK V. RUECKL JR., AND CATHERINE P. RUECKL

FROM UNDERGROUND

FILED
JUN 12 1991
STATE ENGINEER'S OFFICE

56444 56443 56442 56441 56440 55916

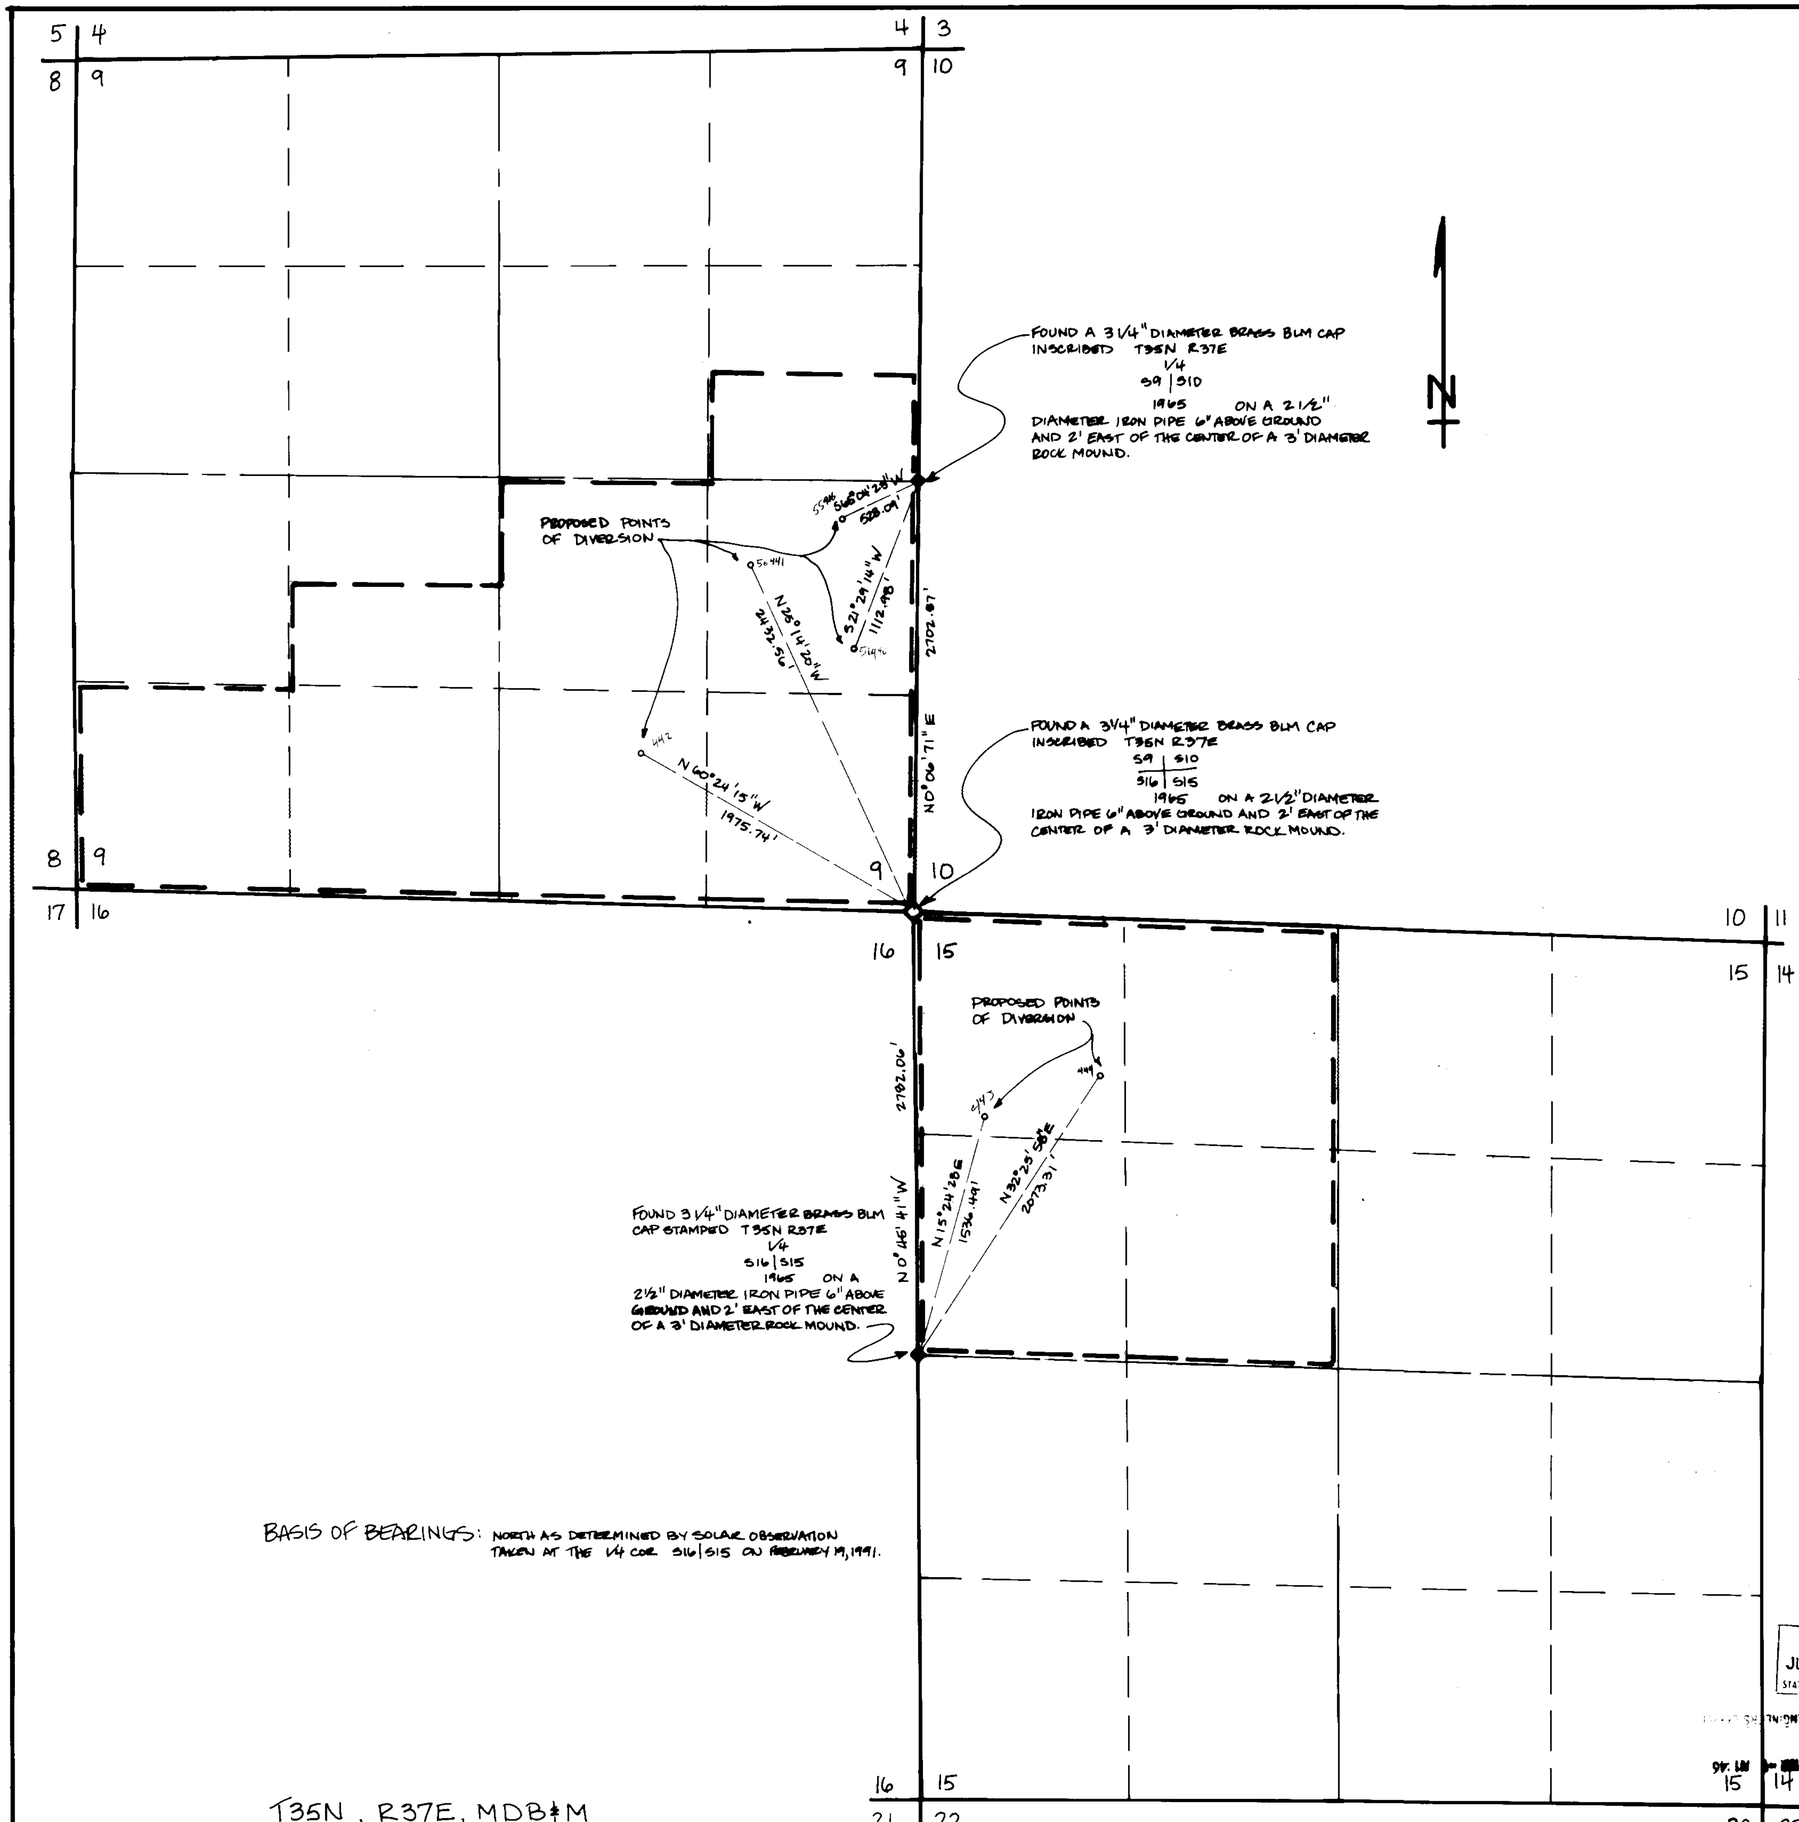

STATE OF NEVADA
COUNTY OF DOUGLAS } SS

I, JOHN R. LANGFORD, BEING FIRST DULY SWORN, DEPOSE AND SAY THAT THIS MAP CONSISTING OF 2 SHEETS, SHEET 1 HAS BEEN CORRECTLY DRAWN TO THE DESIGNATED SCALE FROM FIELD NOTES OF A SURVEY MADE BY ME ON THE 19TH DAY OF FEBRUARY, 1991, AND SHEET 2 HAS BEEN CORRECTLY DRAWN TO THE DESIGNATED SCALE FROM FILED MAP TO ACCOMPANY BENEFICIAL USE UNDER APPLICATION NOS. 28146, 28147, 28148; THAT IT TRULY AND CORRECTLY REPRESENTS THE PROPOSED LOCATION AND EXTENT OF THE WORKS USED TO DIVERT WATER FROM UNDERGROUND IN HUMBOLDT COUNTY, BY ROBERT D. STITZER, FRANK V. RUECKL, JR., AND CATHERINE P. RUECKL; UNDER APPLICATION NUMBER 28147; FOR COMMERCIAL PURPOSES; THAT THE PROPOSED POINT OF DIVERSION, THE APPROXIMATE LOCATION AND SIZE OF THE DIVERTING CHANNEL OR OTHER CONDUIT, AND THE LOCATION AND NAMES OF ALL OTHER WORKS OR STREAMS WHICH ARE CROSSED BY OR CONNECTED WITH SAID WORKS, ARE FULLY AND CORRECTLY DESIGNATED HEREON.

PROFESSIONAL LAND SURVEYOR - STATE OF NEVADA
JOHN R. LANGFORD
No. 4957

John R. Langford
STATE WATER RIGHTS SURVEYOR PLS 4957
CERTIFICATE No. 4957

SUBSCRIBED AND SWORN TO BEFORE ME THIS 1st DAY OF March, 1991.

Shanna L. Hough
NOTARY PUBLIC IN AND FOR Douglas COUNTY, NEVADA.

100' 200' 300' 400' 500' 1000' 2500'
SCALE: 1" = 500'

55916

FILED
JUN 12 1991
STATE ENGINEER'S OFFICE

MAP
TO ACCOMPANY APPLICATION TO CHANGE THE POINT OF DIVERSION, PLACE OF USE & MANNER OF USE FOR A PORTION OF APPLICATION No 28147, CERTIFICATE No 8984.

BY ROBERT D. STITZER, FRANK V. RUECKL, JR., AND CATHERINE P. RUECKL

FROM UNDERGROUND

56444 56443 56442 56441 56440 55916