Notes

1.) Rights Being Changed To Irrigation Are Not To Be Considered Supplemental To Rights Held By Parties With No Fee Interest In The Land To Which They Are Appurtenant.

2.) The Exact Location Of Lands To Be Irrigated Will Be Shown On The Cultural Map To Support Proof Of Beneficial Use.

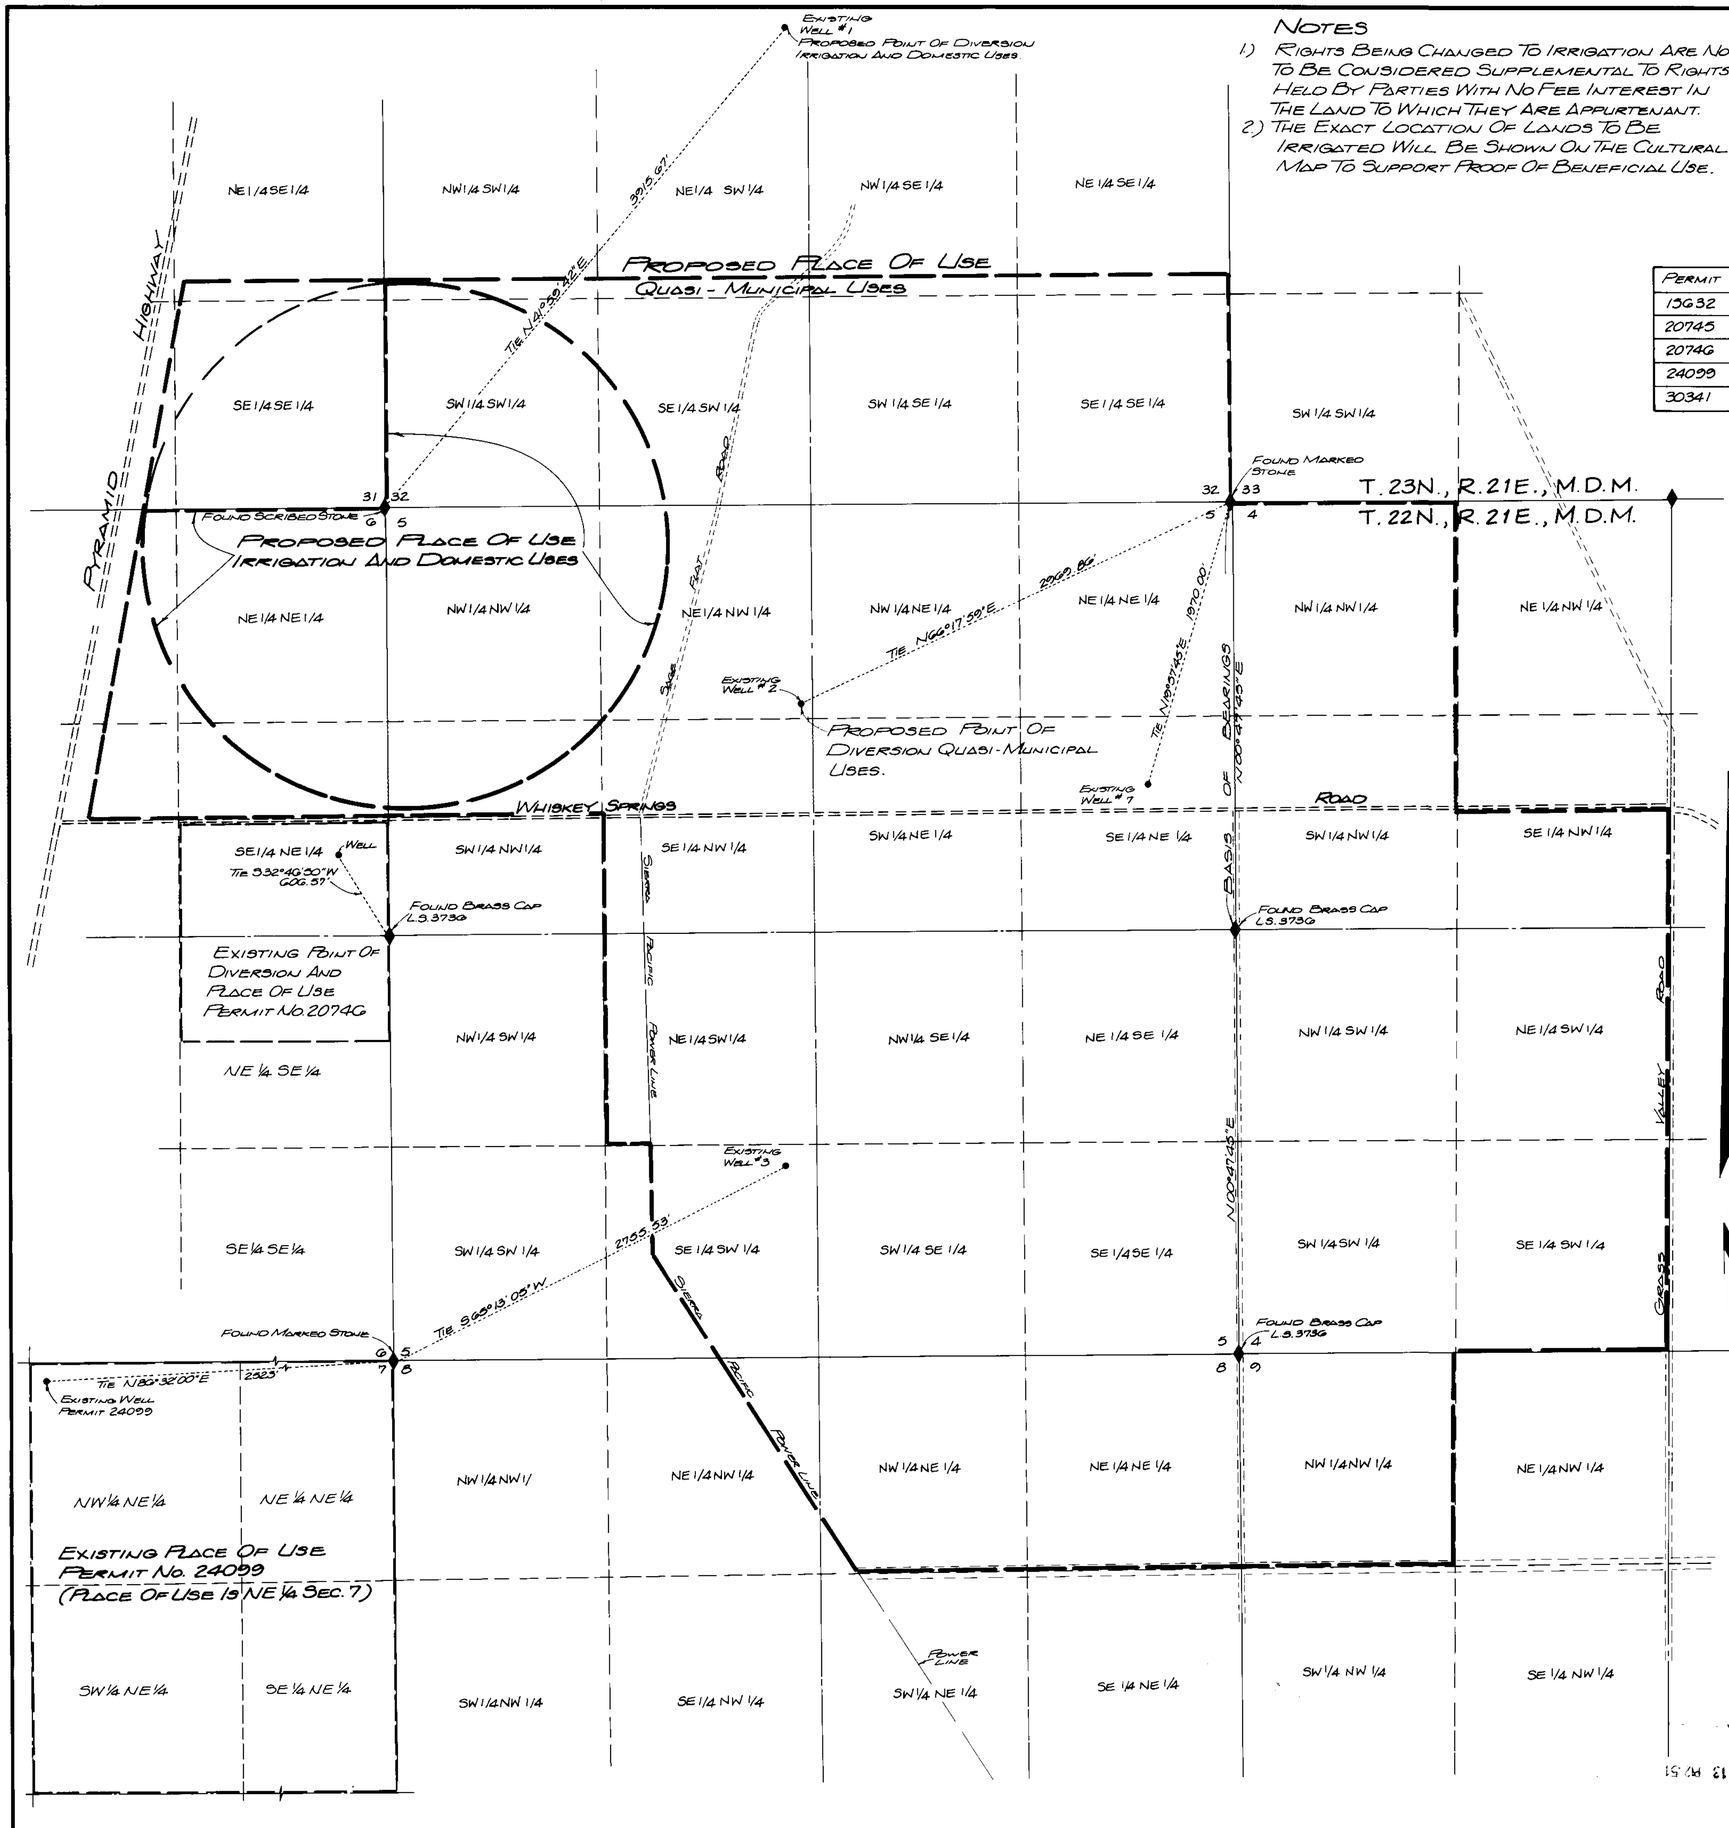

Table Of Existing Rights

Permit	Well Tie	Place Of Use	Basis Of Bearings
15632	E.¼ S.10 N58°30'E 2420'	NW¼SE¼ S10 T.22N., R.21E., MDM	Map No. 15632
20745	SE S.20 S68°35'17"E 13351.85'	SE¼ S20 T.22N., R.21E., M.D.M.	Map No. 20745
20746	E¼ S.6 S32°46'50"E 606.57'	S½ NE¼ N½ SE¼ S6 T22N., R.21E. M.D.M.	Map No. 20746
24099	SW35 N86°32'00"E 2523'	NE¼ S7 T.22N., R.21E., M.D.M.	Map No. 23888
30341	NW S14 N60°34'49"W 47.70'	S½ SE¼ S10 T.22N., R.21E., M.D.M.	Map No. 30341

State Of Nevada
County Of Washoe

S.S.

I, George G. Lindesmith, Being First Duly Sworn, Depose And Say That This Map, Consisting Of One Sheet, Has Been Correctly Drawn To The Designated Scale From Information Compiled From The Maps Supporting Permit Nos. 15632, 20745, 20746, 24099 & 30341 On File With The State Engineer, Record Of Survey Map No. 1205 File No. 546996 Filed In The Official Records Of Washoe County, Nevada On July 25, 1978. That It Truly And Correctly Represents The Location And Extent Of The Works Used To Divert Water From Underground Sources In Washoe County By Tehama Holdings Inc. For Irrigation & Domestic Or Quasi-Municipal Purposes Under Portions Of Permit Nos. 15632, 20745, 20746, 24099 & 30341 The Points Of Diversion, And The Location Of The Proposed Places Of Use, The Names And Location Of All The Works Which Will Cross Or Connect With The Proposed Works, And The Boundary Of All Lands Showing By 40 Acre Subdivision, And The Areas Proposed For Irrigation Use Are Shown Hereon.

George G. Lindesmith

STATE WATER-RIGHT SURVEYOR NO. 704

Professional Land Surveyor State Of Nevada
George G. Lindesmith
3-12-91
No. 6306

SUBSCRIBED AND SWORN TO BEFORE ME ON THIS 12th DAY OF March, 1991.

Rae Ann Loving
NOTARY PUBLIC

Rae Ann Loving
Notary Public - State of Nevada
Appointment Recorded in Washoe County
My Appointment Expires Apr. 21, 1993

Basis Of Bearings

Existing Points Of Diversion And Places Of Use As Shown On Table Of Existing Rights.
Proposed Points Of Diversion And Places Of Use Based On The Nevada State Plane Coordinate System, West Zone Modified And Monuments Shown As Found Per Record Of Survey Map No. 1205, File No. 546996 In The Official Records Of Washoe County, Nevada.

500 250 0 500 1000 1500
Scale 1" = 500'

55968 - 55972

Map To Accompany Application To Change

The Point Of Diversion Place And Manner Of Use Of Water Previously Appropriated Under Permits 15632, 20745, 20746, 24099 And 30341 By Tehama Holdings Inc. From Underground Sources In

Washoe County Nevada

TRI STATE SURVEYING
801 Greenridge Drive
Sparks, Nevada 89431
(702) 358-9491
Job No. 89039.20

Sheet 1 Of 1

FILED
MAR 13 1991
STATE ENGINEER'S OFFICE

55972 55971 55970 55969 55968