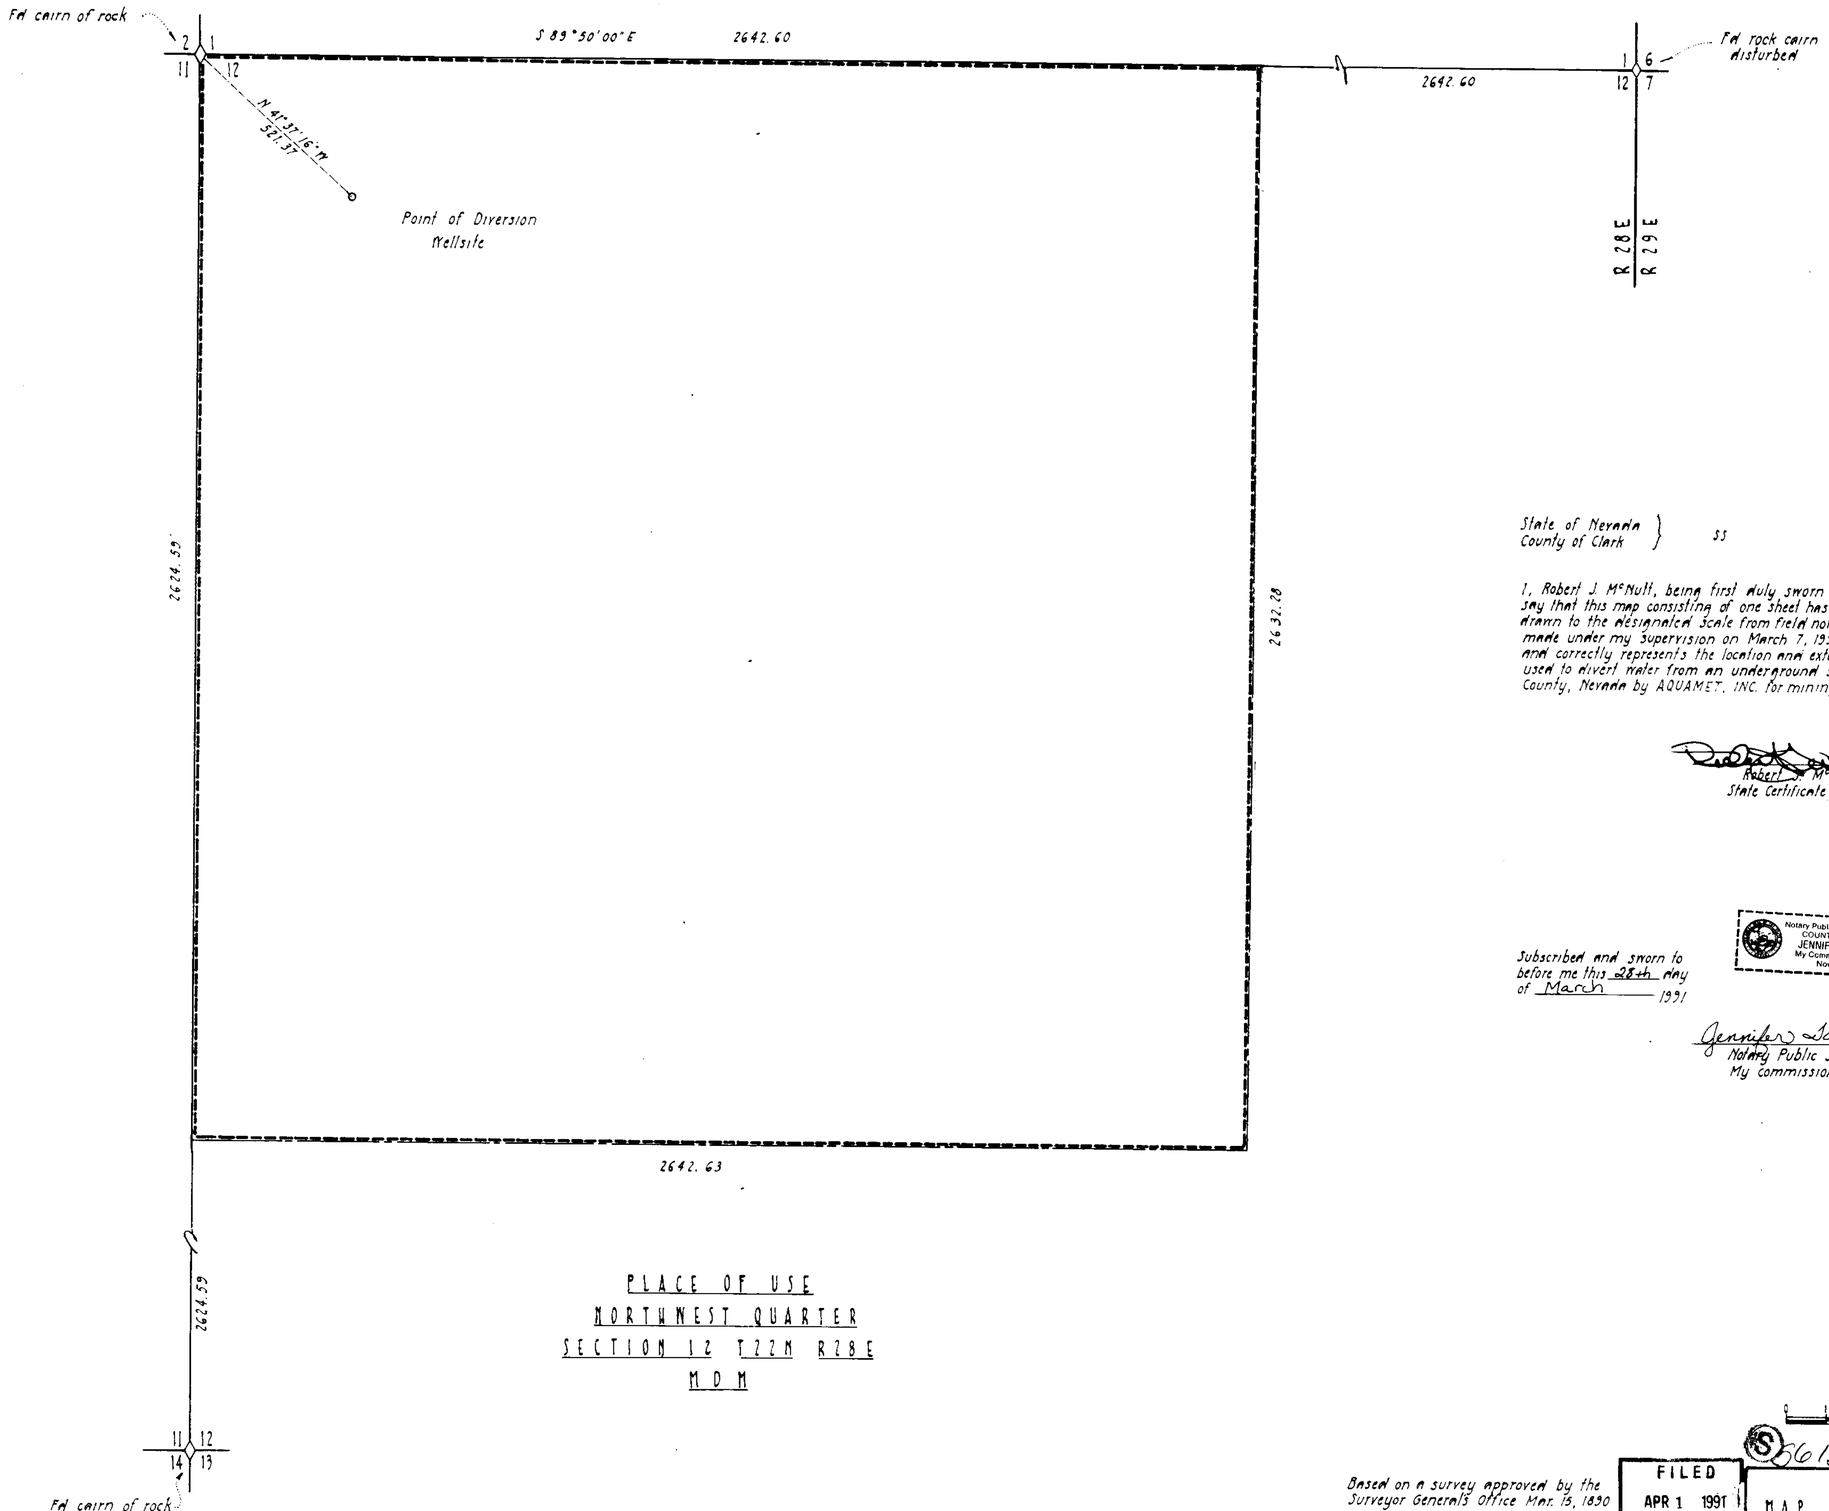


PLACE OF USE
NORTHWEST QUARTER
SECTION 12 T22N R28E
MDM

State of Nevada
County of Clark } SS

I, Robert J McNutt, being first duly sworn do depose and say that this map consisting of one sheet has been correctly drawn to the designated scale from field notes of a survey made under my supervision on March 7, 1991; that it truly and correctly represents the location and extent of the works used to divert water from an underground source in Churchill County, Nevada by AQUAMET, INC. for mining purposes.

Robert J. McNutt
State Certificate Nº 418

Subscribed and sworn to before me this 28th day of March 1991

Notary Public-State Of Nevada
COUNTY OF CLARK
JENNIFER TANNER
My Commission Expires
Nov 9, 1994

Jennifer Tanner
Notary Public Jennifer Tanner
My commission expires 11/9/94

0 1 2 3 4 500 1000

Scale 1" = 200'

56132

Based on a survey approved by the Surveyor General's Office Mar. 15, 1890

FILED
APR 1 1991
STATE ENGINEER'S OFFICE

MAP TO ACCOMPANY APPLICATION
TO APPROPRIATE WATER

BY Aquamet, Inc.
FOR Mining purposes
FROM Underground source

56132