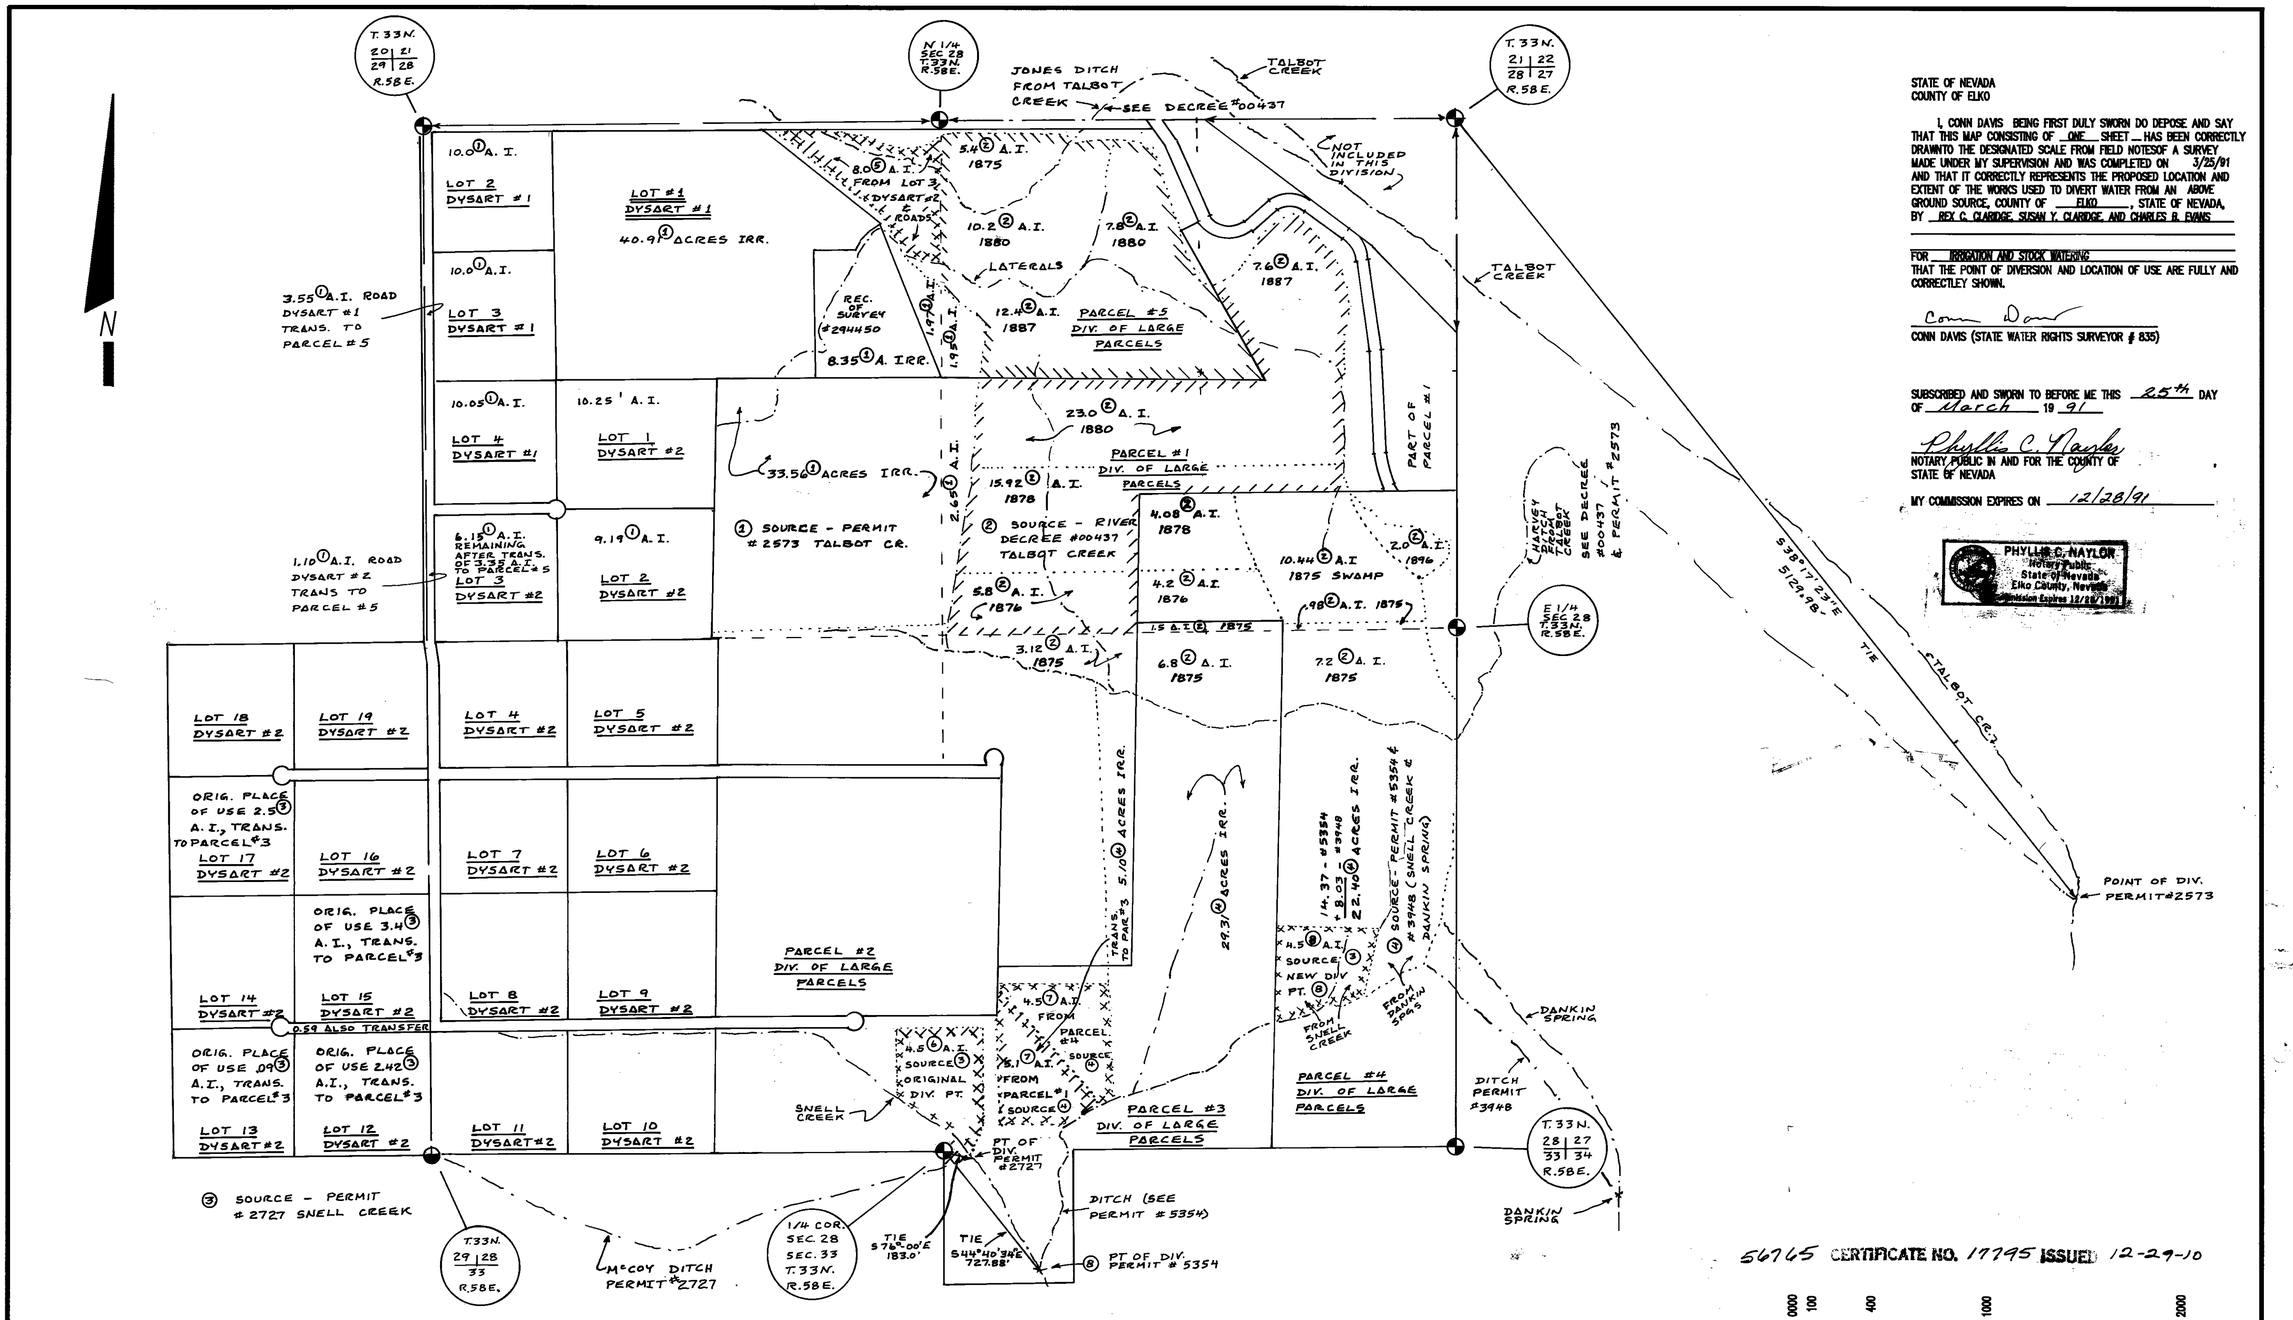

STATE OF NEVADA
COUNTY OF ELKO

I, CONN DAVIS BEING FIRST DULY SWORN DO DEPOSE AND SAY THAT THIS MAP CONSISTING OF ONE SHEET HAS BEEN CORRECTLY DRAWNTO THE DESIGNATED SCALE FROM FIELD NOTESOF A SURVEY MADE UNDER MY SUPERVISION AND WAS COMPLETED ON 3/25/91 AND THAT IT CORRECTLY REPRESENTS THE PROPOSED LOCATION AND EXTENT OF THE WORKS USED TO DIVERT WATER FROM AN ABOVE GROUND SOURCE, COUNTY OF ELKO, STATE OF NEVADA, BY REX C. CLARIDGE, SUSAN Y. CLARIDGE, AND CHARLES B. EVANS

FOR IRRIGATION AND STOCK WATERING
THAT THE POINT OF DIVERSION AND LOCATION OF USE ARE FULLY AND CORRECTLEY SHOWN.

Conn Davis
CONN DAVIS (STATE WATER RIGHTS SURVEYOR # 835)

SUBSCRIBED AND SWORN TO BEFORE ME THIS 25th DAY OF March 19 91

Phyllis C. Naylor
NOTARY PUBLIC IN AND FOR THE COUNTY OF STATE OF NEVADA

MY COMMISSION EXPIRES ON 12/28/91

PHYLLIS C. NAYLOR
Notary Public
State of Nevada
Elko County, Nevada
Commission Expires 12/28/1991

56765 CERTIFICATE NO. 17795 ISSUED 12-29-10

0000 100 400 1000 2000

56185-56187 (All Perm)

LEGEND

① SOURCE - PERMIT #2573 TALBOT CREEK
② SOURCE - HUMBOLDT RIVER DECREE #00437 TALBOT CREEK
③ SOURCE - PERMIT #2727 SNELL CREEK
④ SOURCE - PERMIT #5354 & #3948 SNELL CREEK & DANKIN SPRING
⑤ NEW PLACE OF USE FOR 8.00 A.I. OF PERMIT #2573, SEE SOURCE ① FROM LOT 3 DYSART #2 & ROADS, (56186).
⑥ NEW PLACE OF USE FOR 4.50 A.I. OF PERMIT #2727, SEE SOURCE ③ FROM LOTS 12, 13, 15 & 17 PLUS CUL-DE-SAC OF DYSART #2. (56185)
⑦ NEW PLACE OF USE FOR 9.60 A.I. OF PERMIT #5354, SEE SOURCE ④ FROM PARCEL #1 & #4 SHOWN ABOVE, (56187)
⑧ NEW PT. OF DIV. FOR 4.5 ⑥ A.I. OF PERMIT #2727 SOURCE ④ THIS PT. IS THE SAME AS ORIGINAL PT. OF DIV. FOR PERMIT #5354 PLUS NEW PLACE OF USE (NEW).

DAVIS SURVEYING
WATER RIGHTS & LAND

355 FIFTH ST., RM-213
P. O. BOX 430
ELKO, NEVADA 89801

CONN DAVIS, Surveyor Phone 1-702-738-3622

MAP TO ACCOMPANY APPLICATIONS TO CHANGE
56186 → THE PLACE OF USE FOR 8.00 ACRES OF IRRIGATION FOR SOURCE PERMIT #2573, TALBOT CREEK AND
NEW → THE PLACE OF USE FOR 4.50 ACRES OF IRRIGATION FOR SOURCE PERMIT #2727, SNELL CREEK AND TO CHANGE THE POINT OF DIVERSION FOR 4.5 ACRES OF THE 4.50 ACRES, PERMIT #2727 AND
56187 → THE PLACE OF USE FOR 9.60 ACRES OF IRRIGATION FOR SOURCE PERMIT #5354, SNELL CREEK
56185 → THE PLACE OF USE FOR 4.50 ACRES OF IRRIGATION FOR SOURCE PERMIT #2727, SNELL CREEK

BY: REX C. CLARIDGE, SUSAN Y. CLARIDGE, AND CHARLES B. EVANS
P.O. BOX 248
ELKO, NEVADA, 89801
FROM AN ABOVE GROUND SOURCE IN ELKO COUNTY, NEVADA

DRAWN BY CLD | DATE 3/25/91 REV: 8/06/91 9-11-91

FILED
SEP 23 1991
STATE ENGINEER'S OFFICE

STATE ENGINEER'S OFFICE 91 APR 16 P2:20
RECEIVED STATE ENGINEER'S OFFICE 91 AUG 13 P3:49
STATE ENGINEER'S OFFICE 91 SEP 23 P3:22

56765 56187 56186 56185